CONTRACT NO. 74040

F.A.P. RTE.	SECTION	COUNTY	TOTAL SHEETS	SHEET NO.
328	(BBR-2)B-1	WAYNE	140	57

STA. 891+00.00 TO STA. 891+50.00

FED. ROAD DIST. NO. | ILLINOIS | FED. AID PROJECT

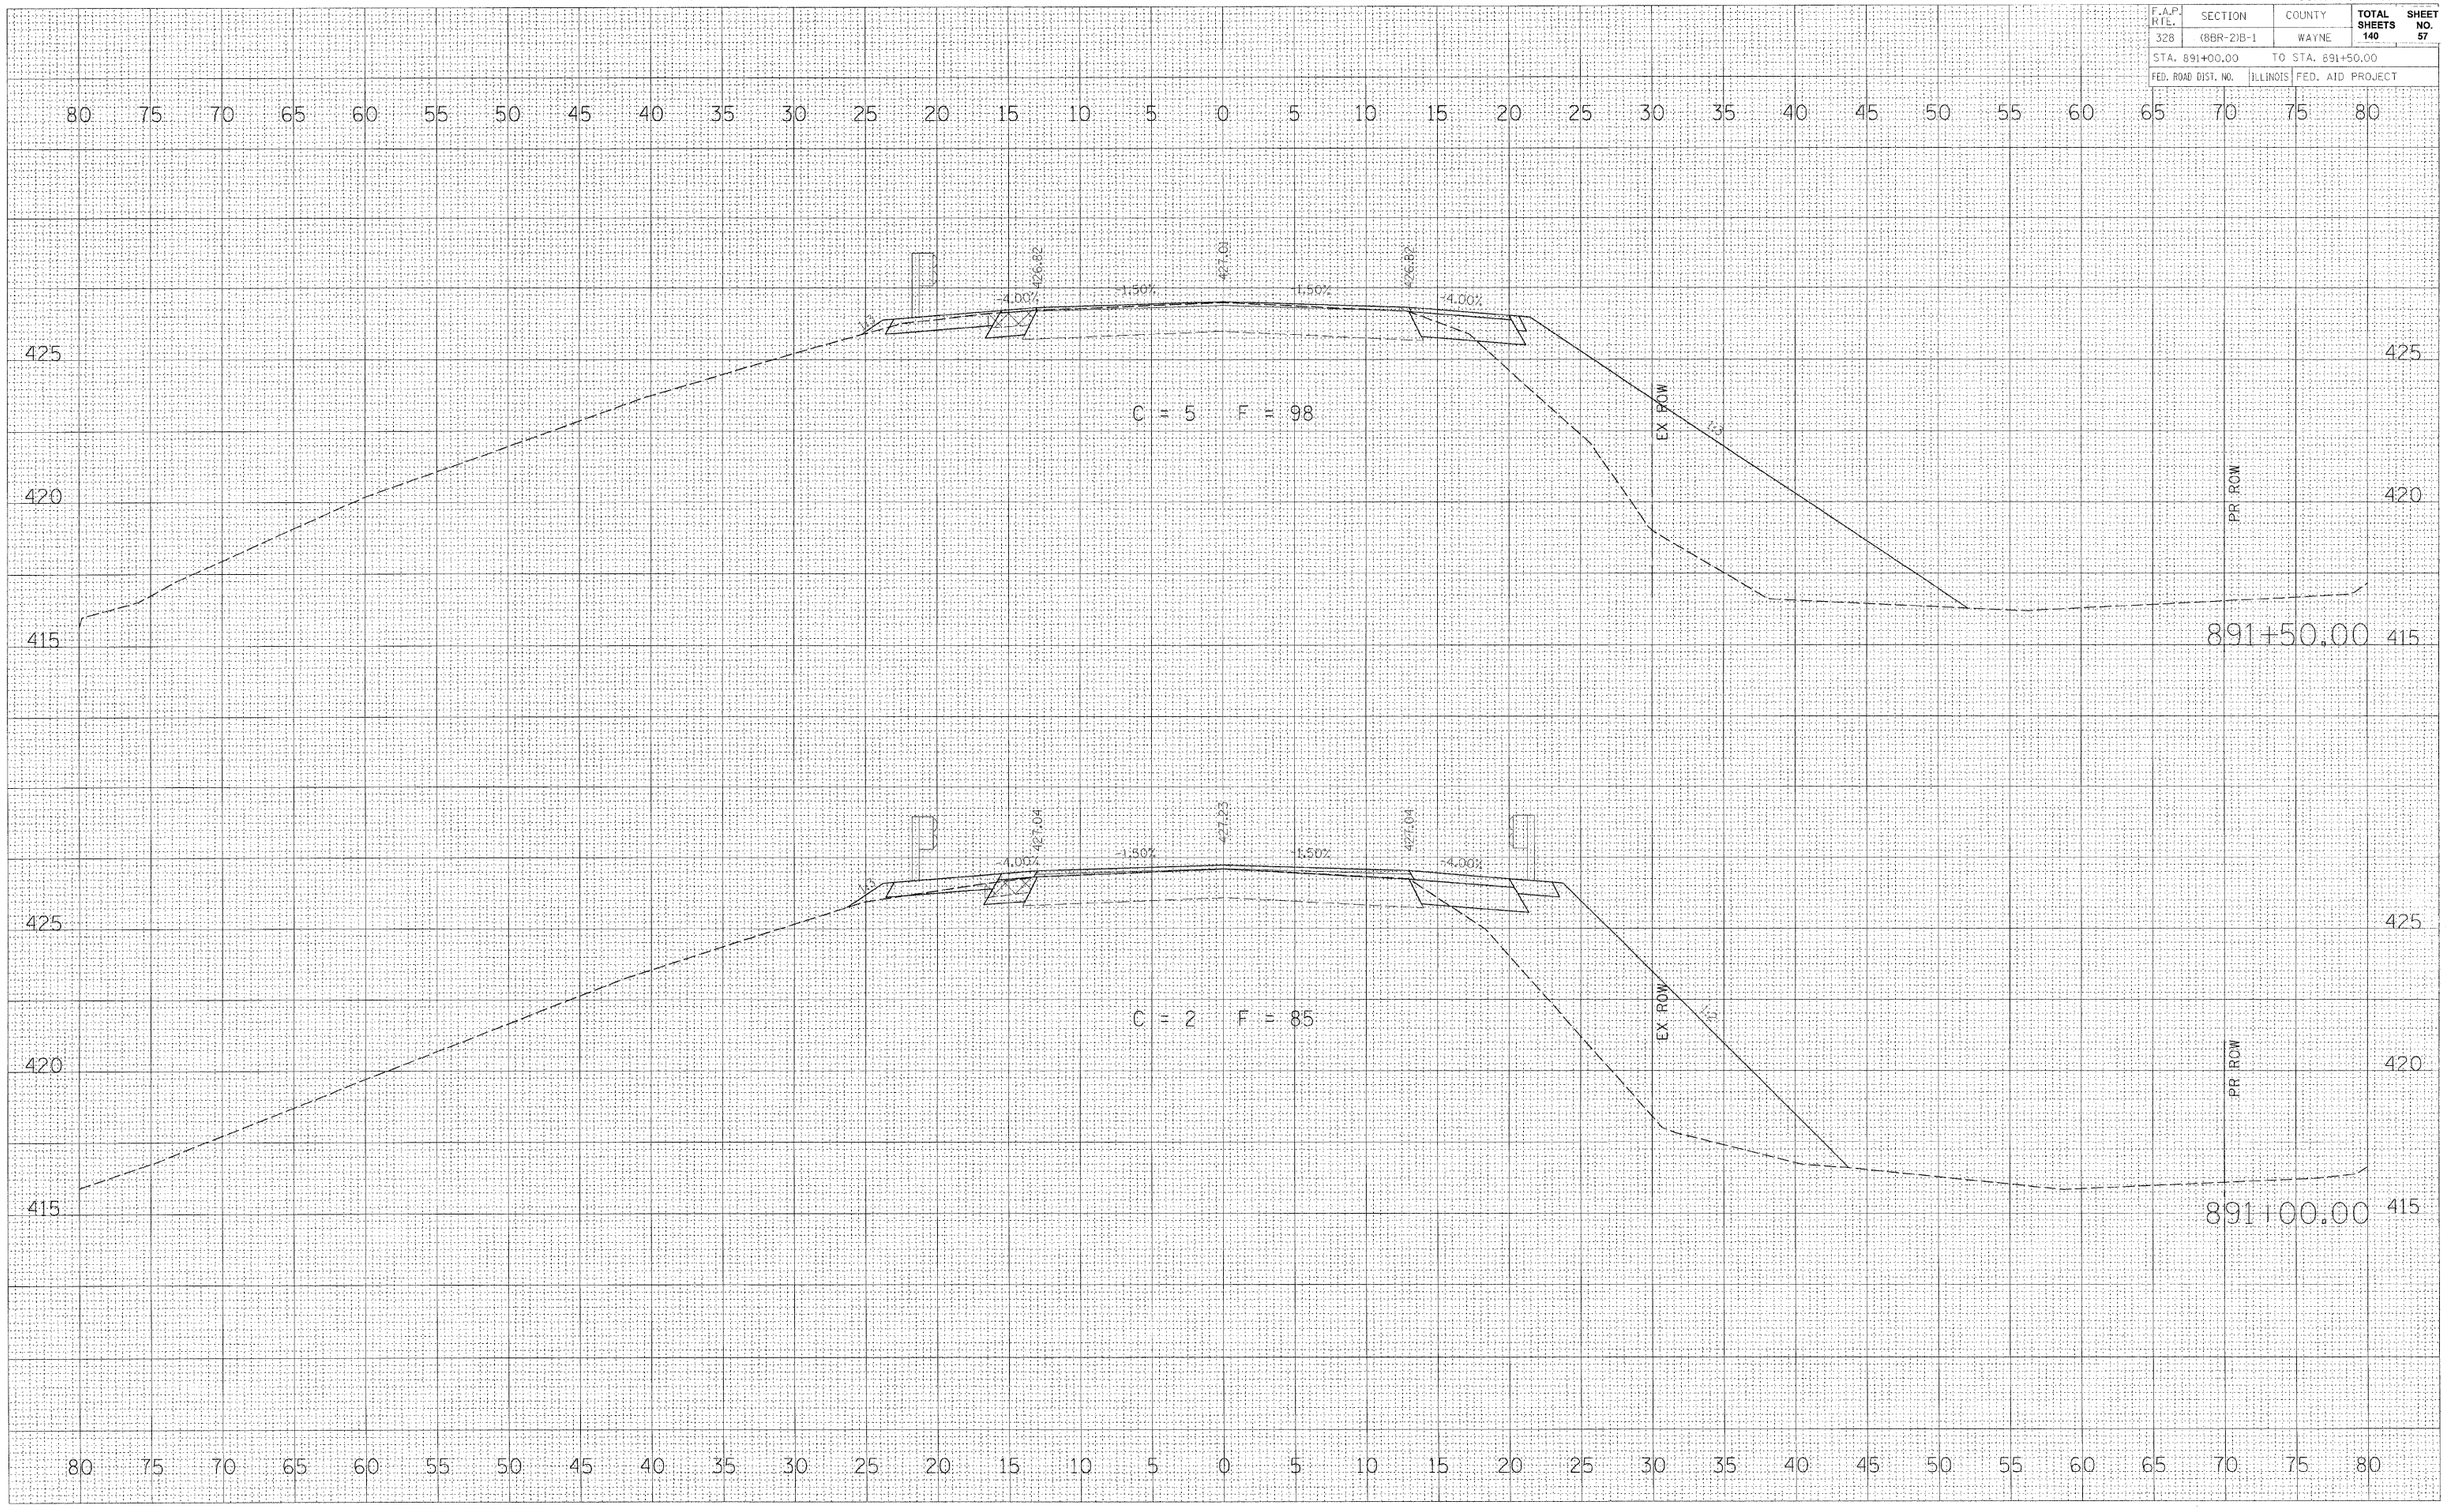

FINAL SURVEY	BY	DATE
SURVEYED		
PLOTTED		
TEMPLATE		
AREAS		
AREAS CHECKED		
NOTE BOOK		
NO.		

ORIGINAL SURVEY	BY	DATE
SURVEYED		
PLOTTED		
TEMPLATE		
AREAS		
AREAS CHECKED		
NOTE BOOK		
NO.		

PLOT DATE = 9/17/2007
FILE NAME = u:\06065\cad\replacement\const\wayne_paper\bbr2057_Section.dgn
PLOT SCALE = 5.000 ' / IN.
USER NAME = adorshuve

US 45 OVER RACCOON CREEK (SN 096-0067) CROSS SECTION SHEET