CONTRACT NO. 74040

F.A.P RTE.	SECTION	COUNTY	TOTAL SHEETS	SHEET NO.
328	*	WAYNE	140	61
STA. 407+00.00		TO STA.413+00.00		
FED. ROAD DIST. NO.	ILLINOIS	FED. AID PROJECT		

* (8BR-2,10BR-3)B-1

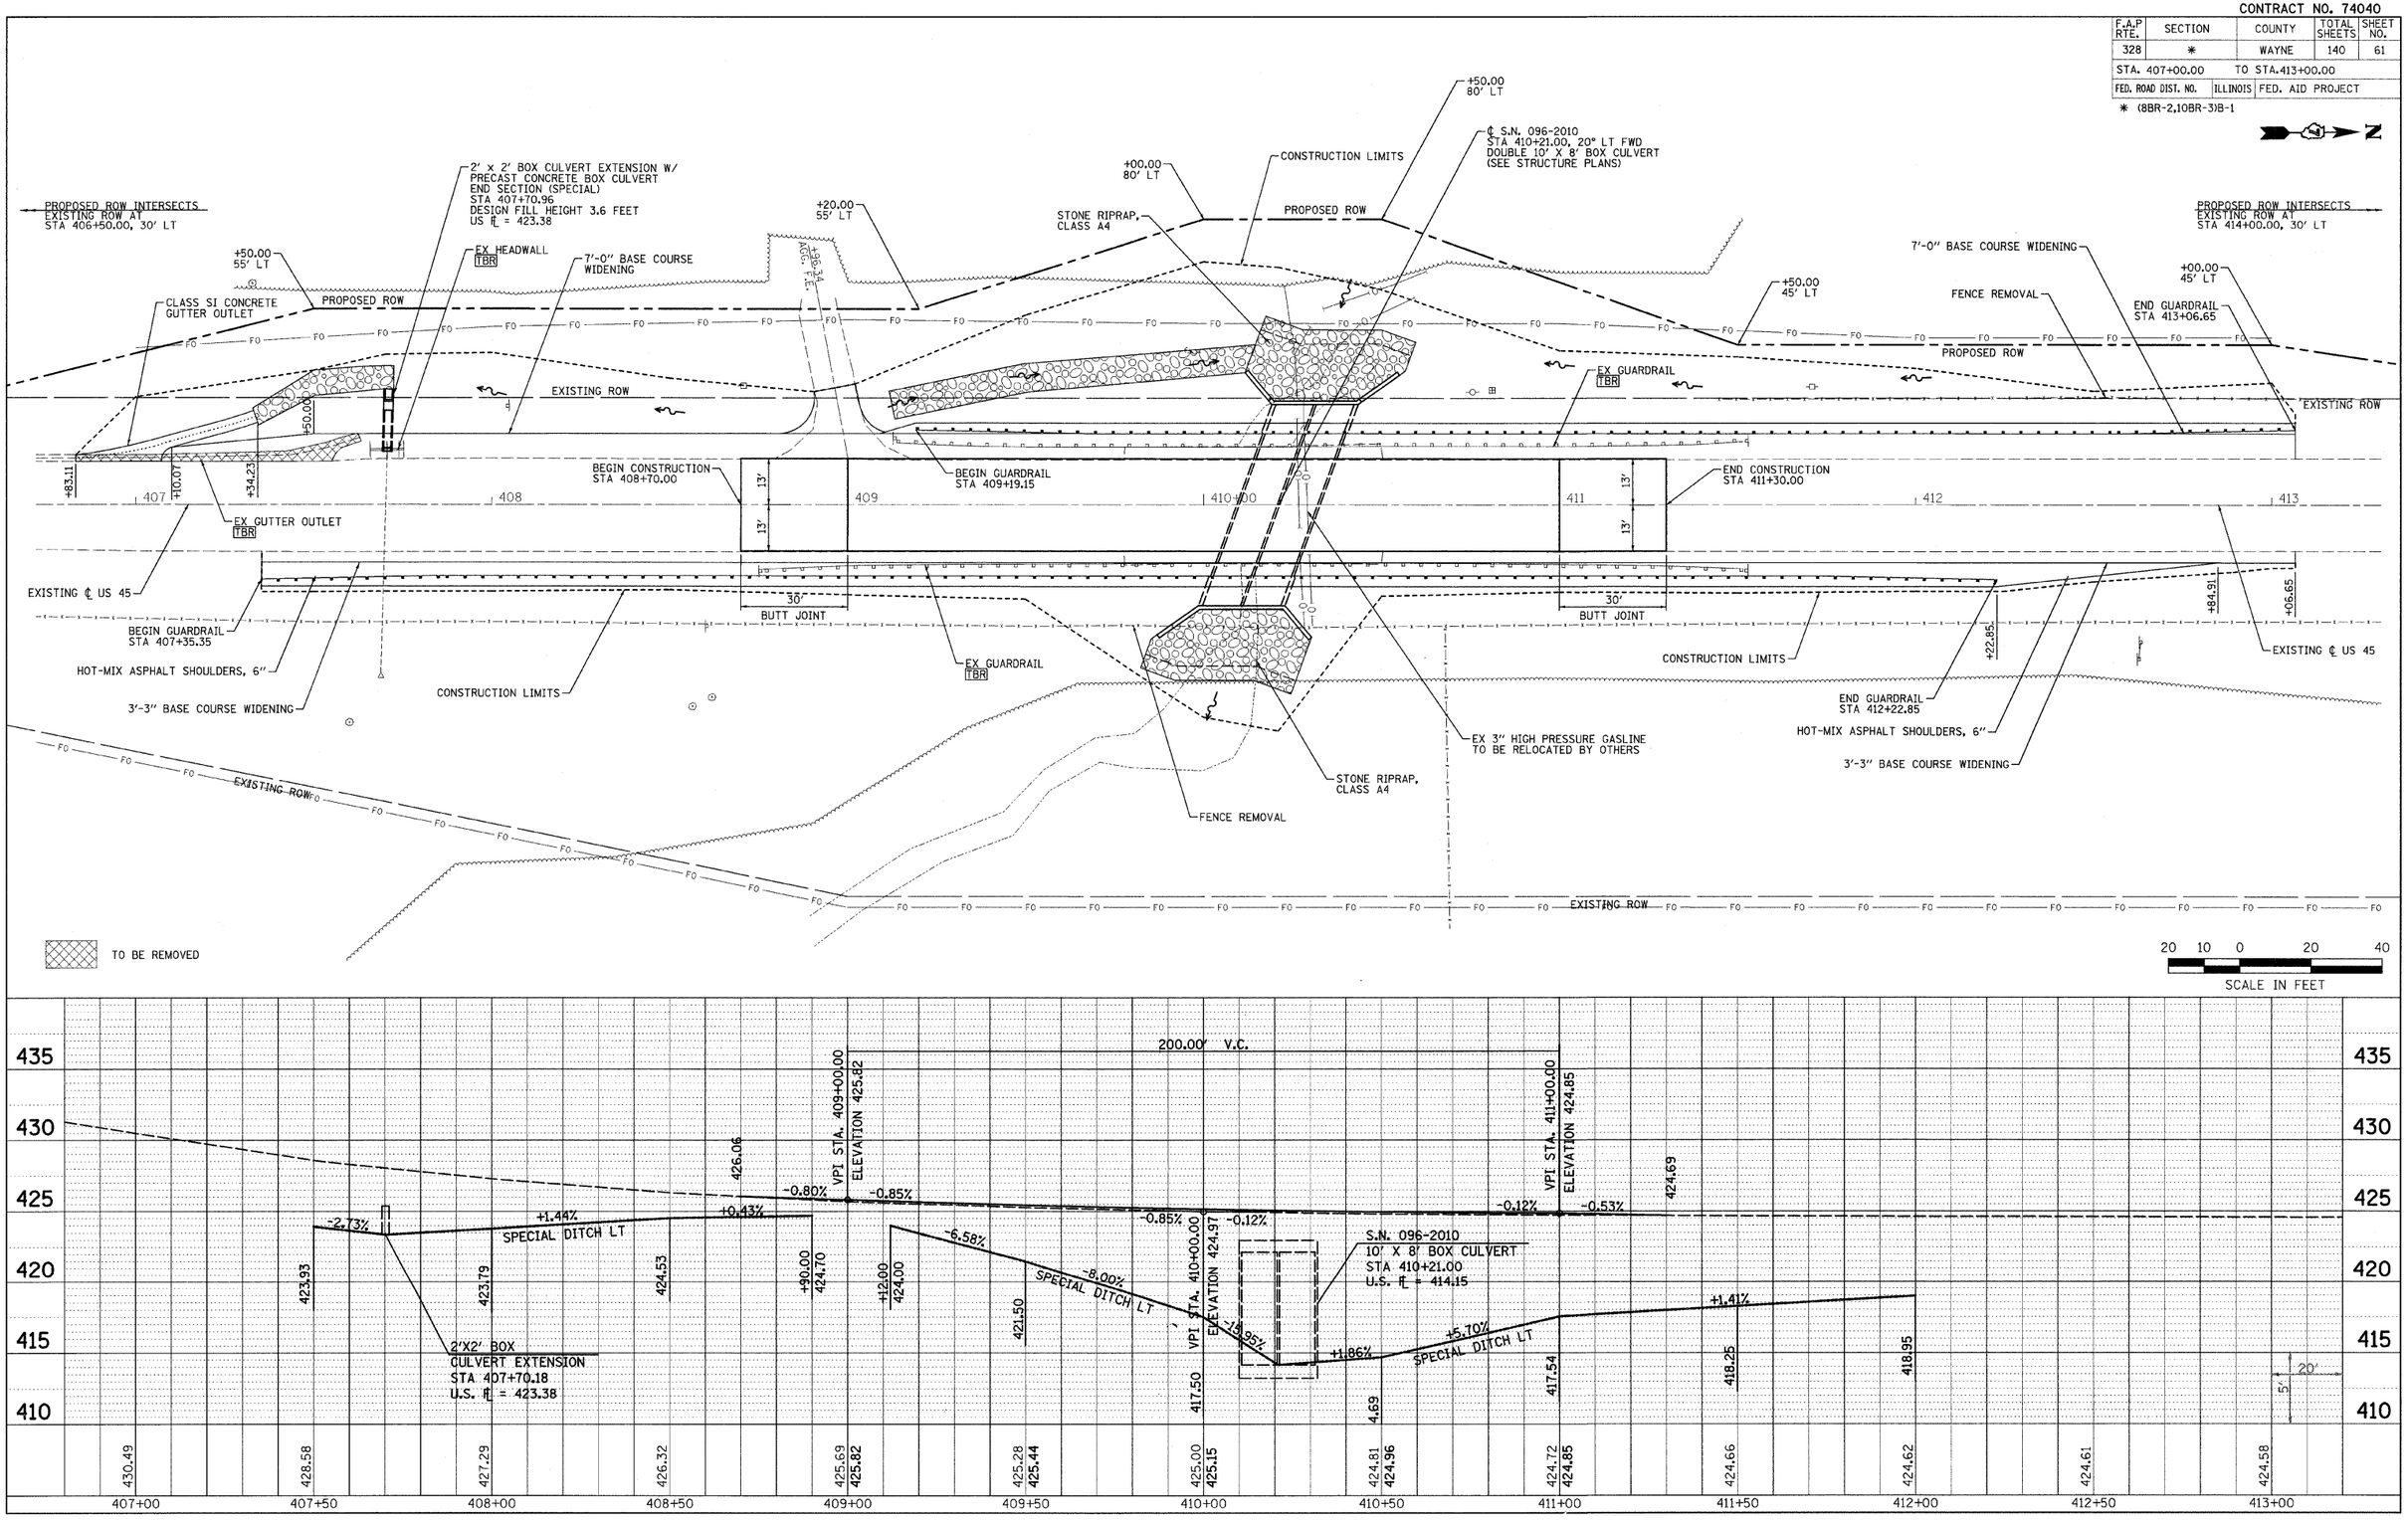

US 45 OVER BRANCH OF DEER CREEK (SN 096-2010) PLAN & PROFILE

REVISED 11/09/07