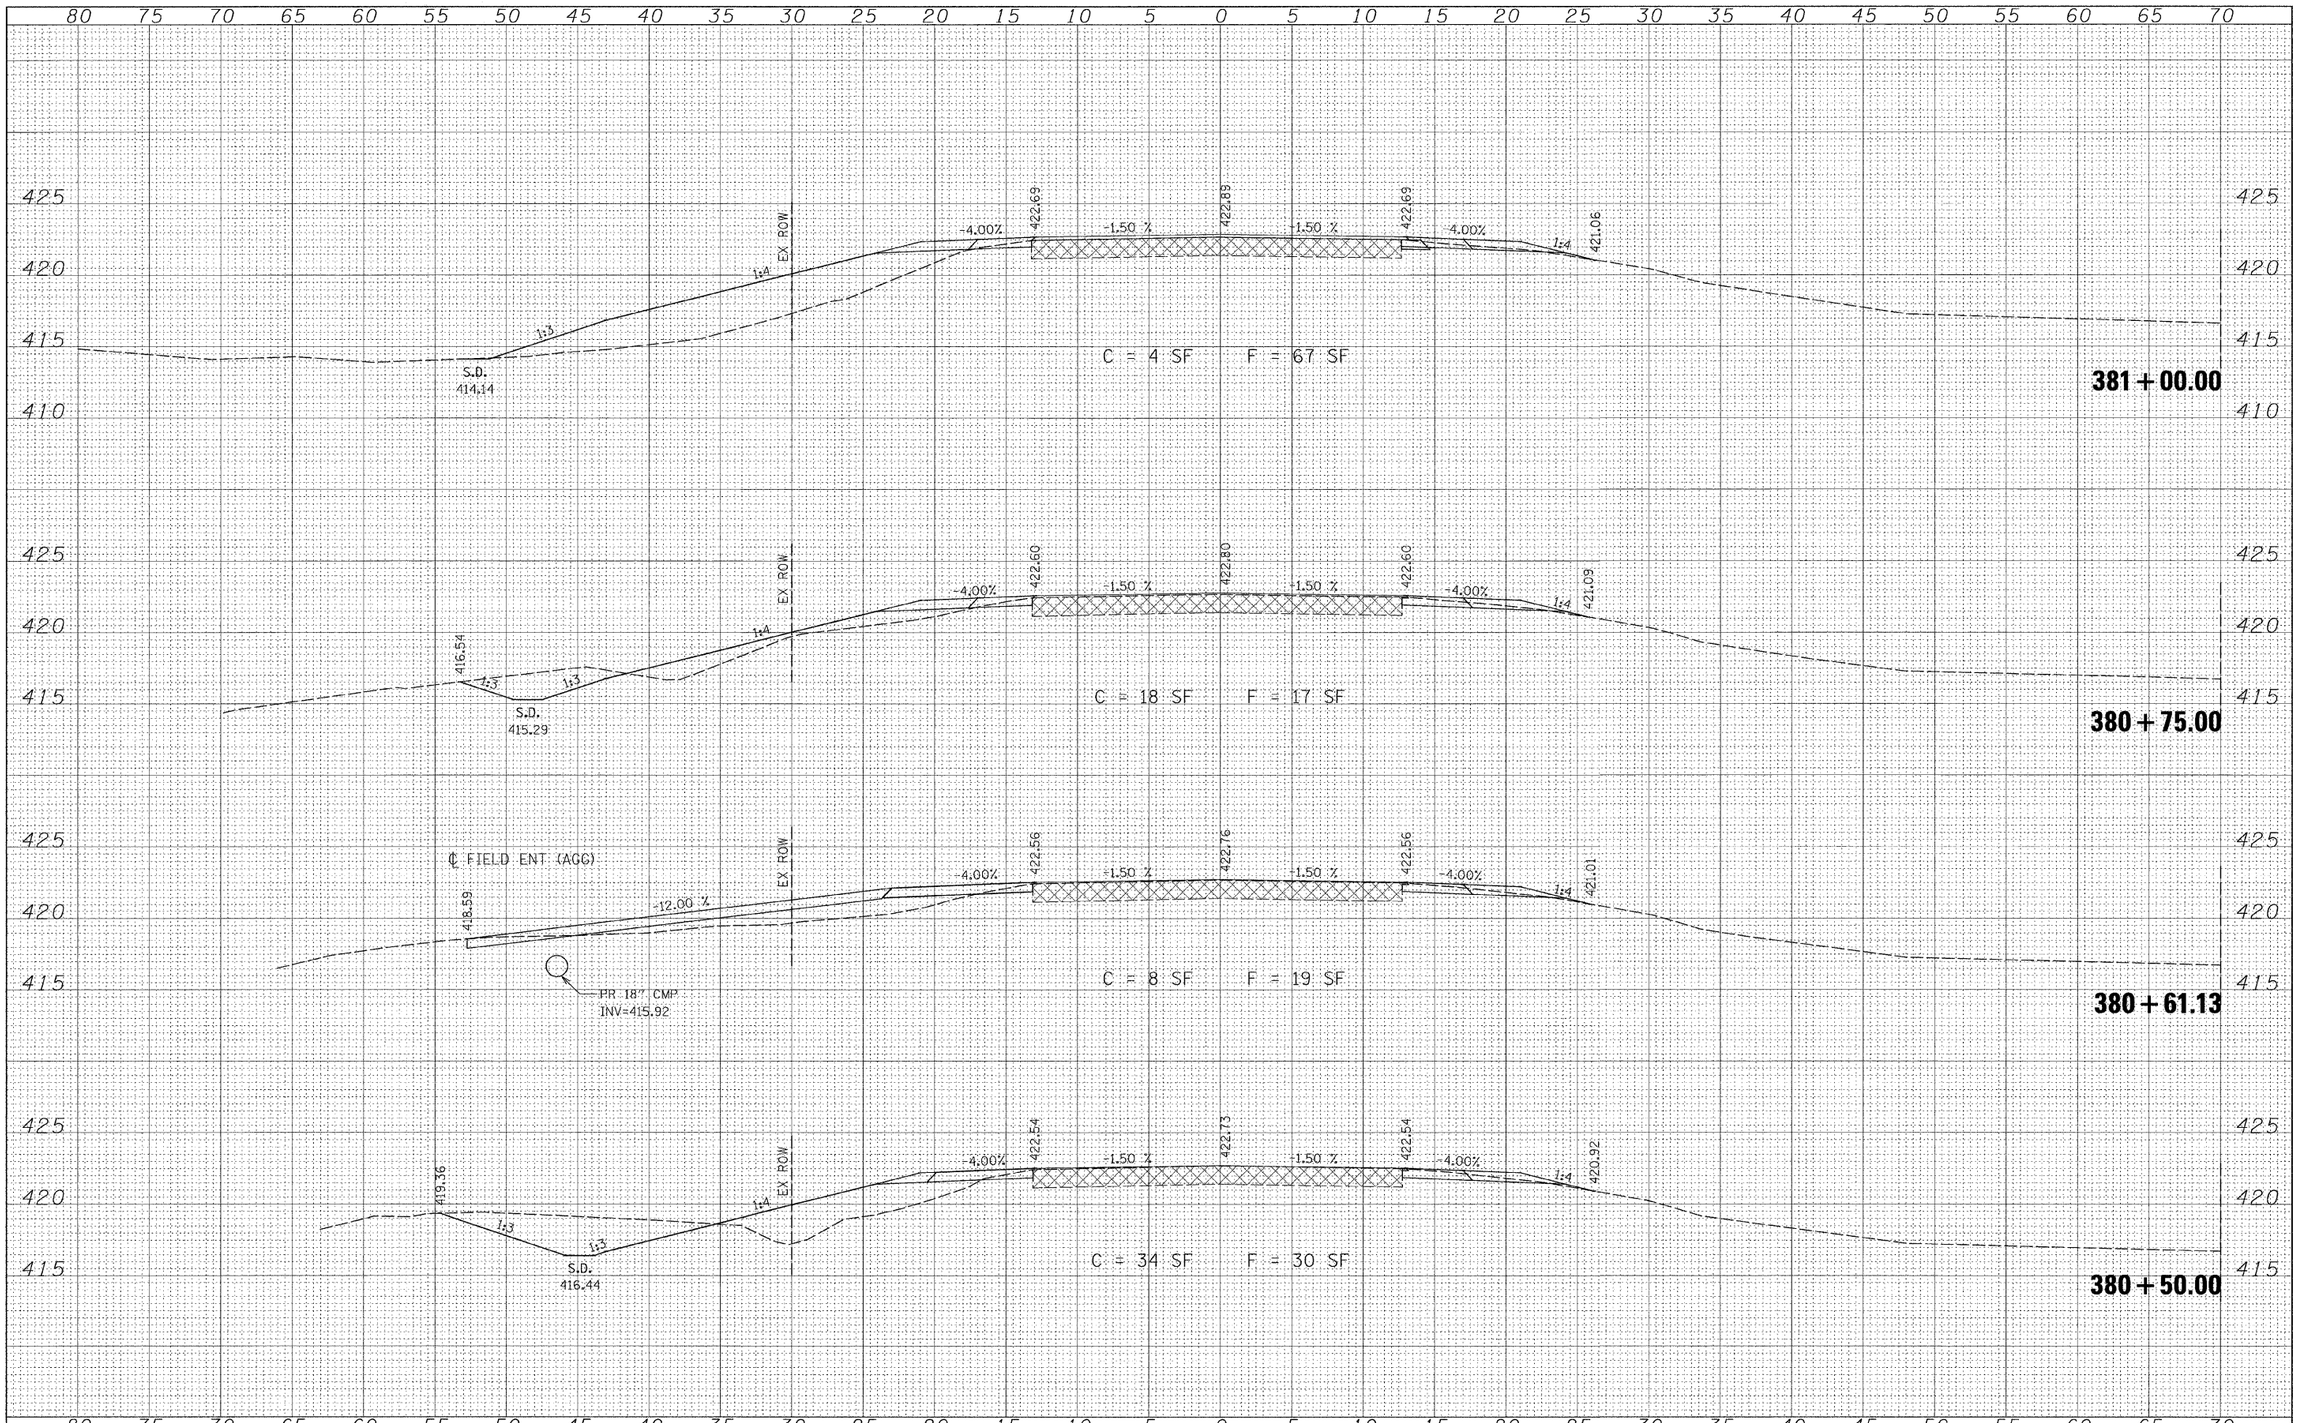

FINAL SURVEY | ORIGINAL SURVEY

NOTE BOOK | NO.

SURVEYED | PLOTTED | TEMPLATE | AREAS | AREAS CHECKED

BY | DATE

FILE NAME = $FILEL$	USER NAME = $USER$	DESIGNED -	REVISED -
		DRAWN	REVISED -
	PLOT SCALE = $SCALE$	CHECKED -	REVISED -
	PLOT DATE = $DATE$	DATE -	REVISED

STATE OF ILLINOIS
DEPARTMENT OF TRANSPORTATION

CROSS SECTIONS
FAP RT 328 (US 45)

SCALE: | SHEET NO. OF SHEETS | STA. 380+50.00 TO STA. 381+00.00

F.A.P. RTE.	SECTION	COUNTY	TOTAL SHEETS	SHEET NO.
328	(10BR-2)B-1	WAYNE	140	122
		CONTRACT NO. 74040		
FED. ROAD DIST. NO.	ILLINOIS	FED. AID PROJECT		