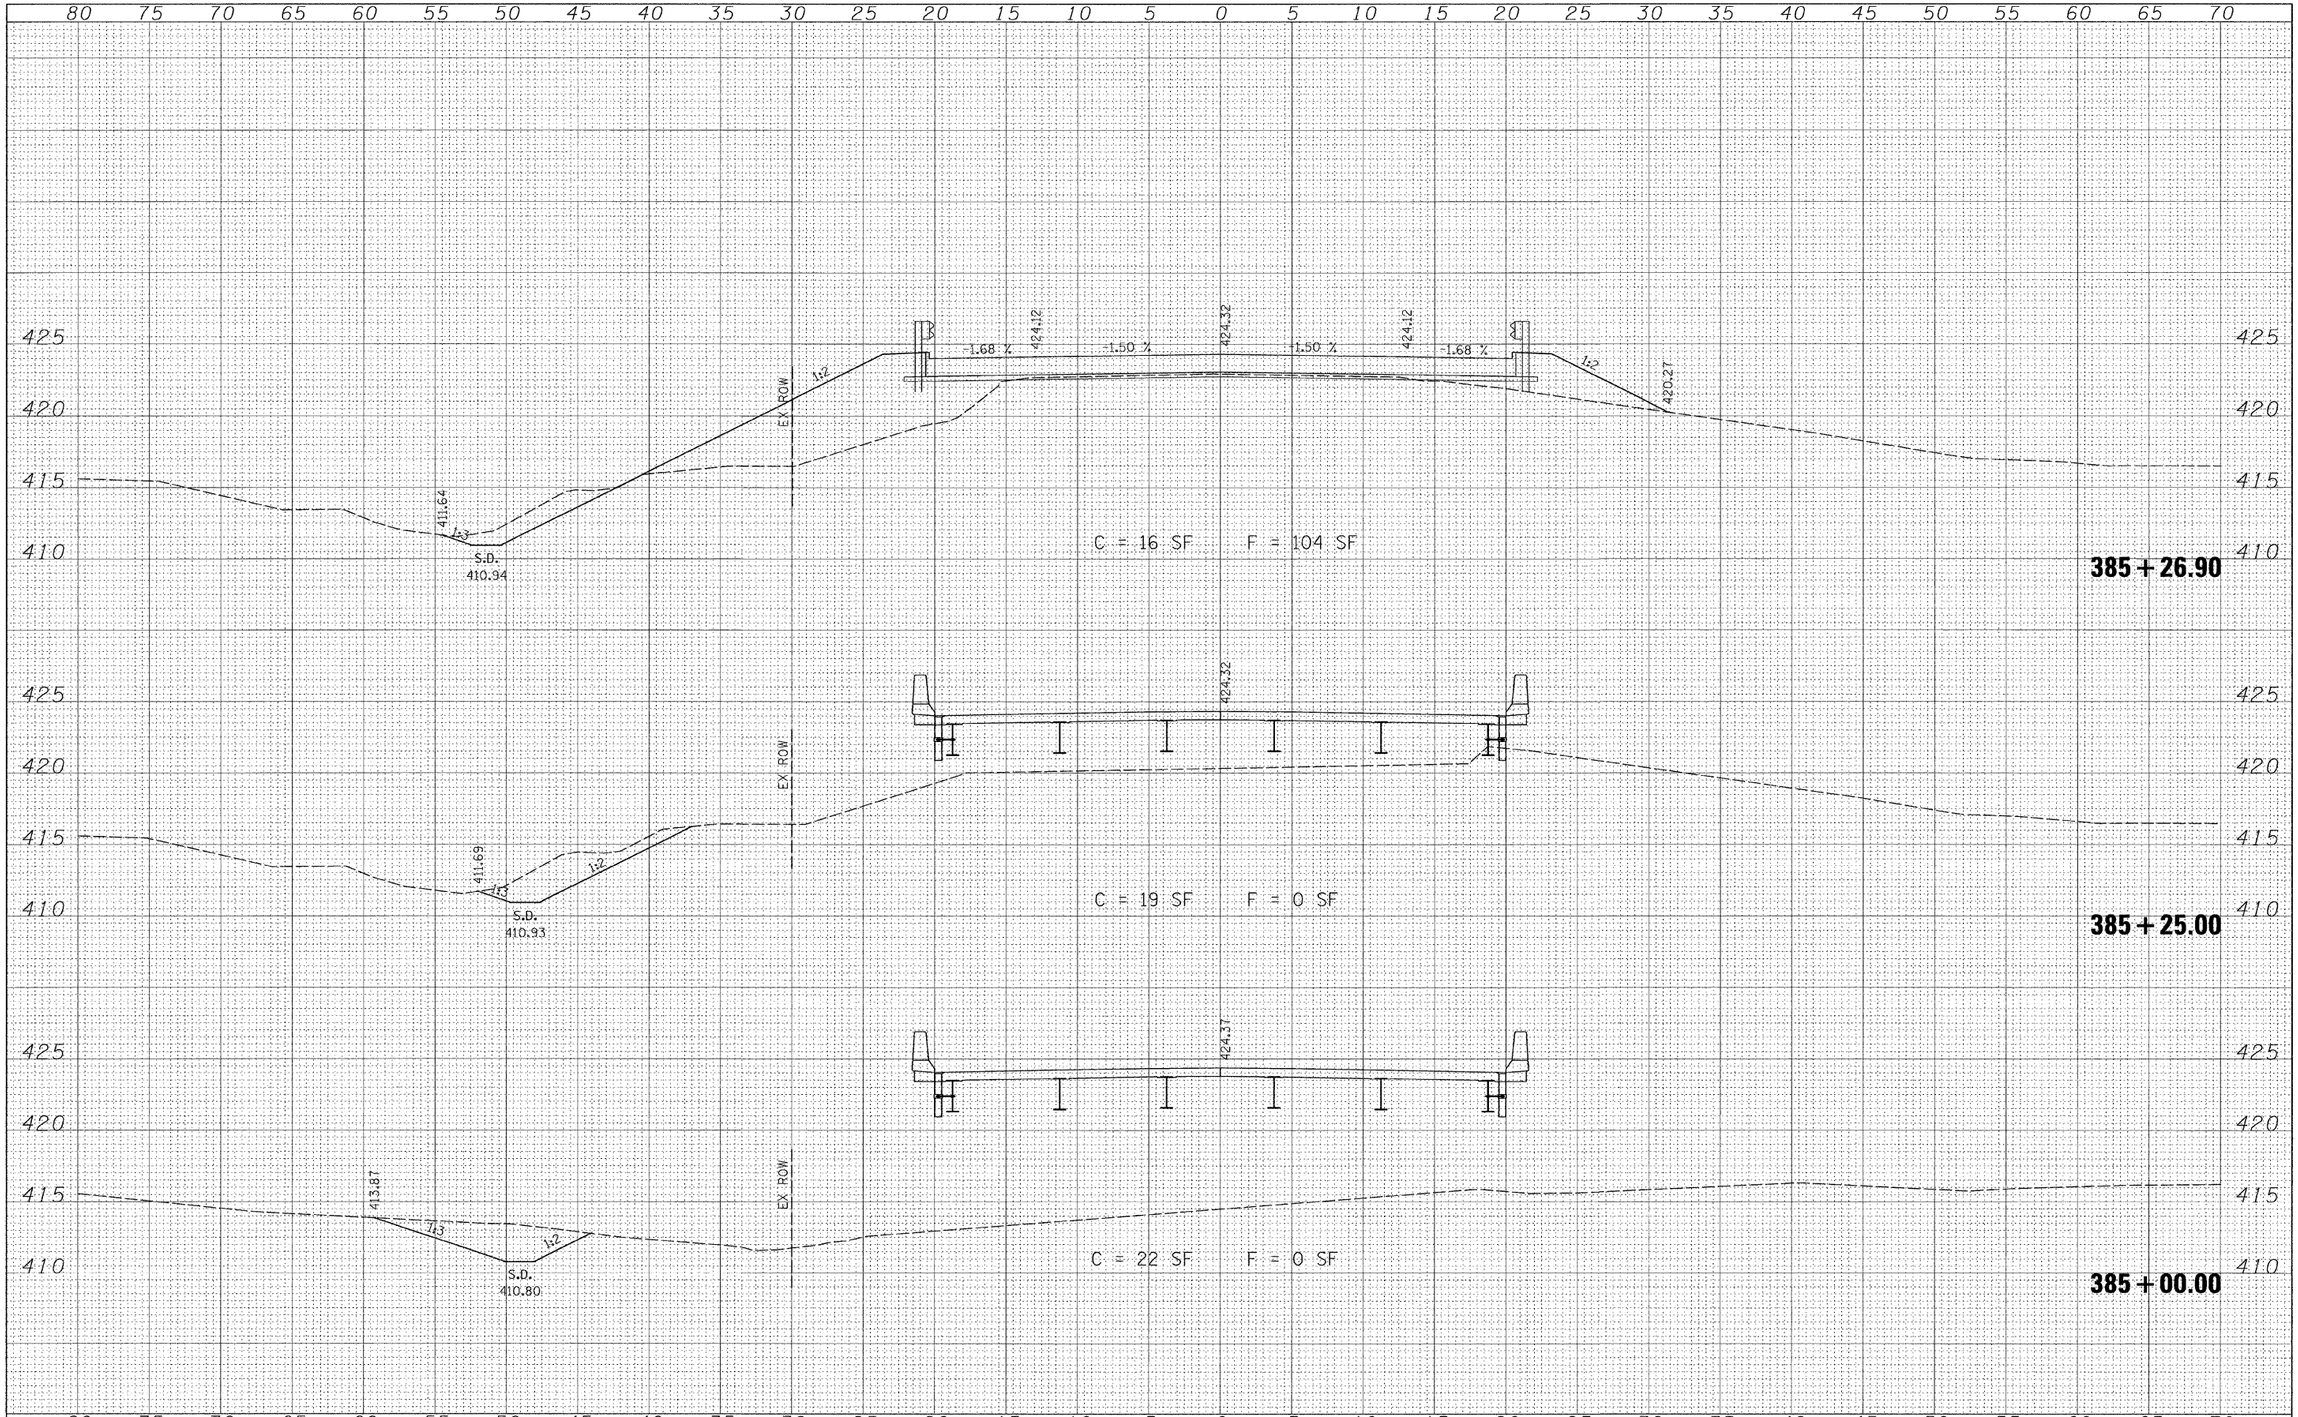

FILE NAME = $FILEL$	USER NAME = $USER$	DESIGNED -	REVISED -	STATE OF ILLINOIS DEPARTMENT OF TRANSPORTATION	CROSS SECTIONS FAP RT 328 (US 45)	F.A.P. RTE. 328	SECTION (10BR-2)B-1
		DRAWN -	REVISED -			COUNTY WAYNE	TOTAL SHEETS 140 / SHEET NO. 129
	PLOT SCALE = $SCALE$	CHECKED -	REVISED -			CONTRACT NO. 74040	
	PLOT DATE = $DATE$	DATE -	REVISED -		SCALE: / SHEET NO. OF SHEETS / STA. 385+00.00 TO STA. 385+26.90	FED. ROAD DIST. NO. / ILLINOIS	FED. AID PROJECT

FINAL SURVEY — NOTE BOOK NO. — SURVEYED — PLOTTED — TEMPLATE — AREAS — AREAS CHECKED — BY — DATE

ORIGINAL SURVEY — NOTE BOOK NO. — SURVEYED — PLOTTED — TEMPLATE — AREAS — AREAS CHECKED — BY — DATE