CONTRACT NO. 76949

F.A.S. RTE.	SECTION	COUNTY	TOTAL SHEETS	SHEET NO.
1832	5BR-2	WASHINGTON	97	51
STA. 1453+50.00		TO STA. 1455+00.00		
FED. ROAD DIST. NO. _		ILLINOIS	FED. AID PROJECT	

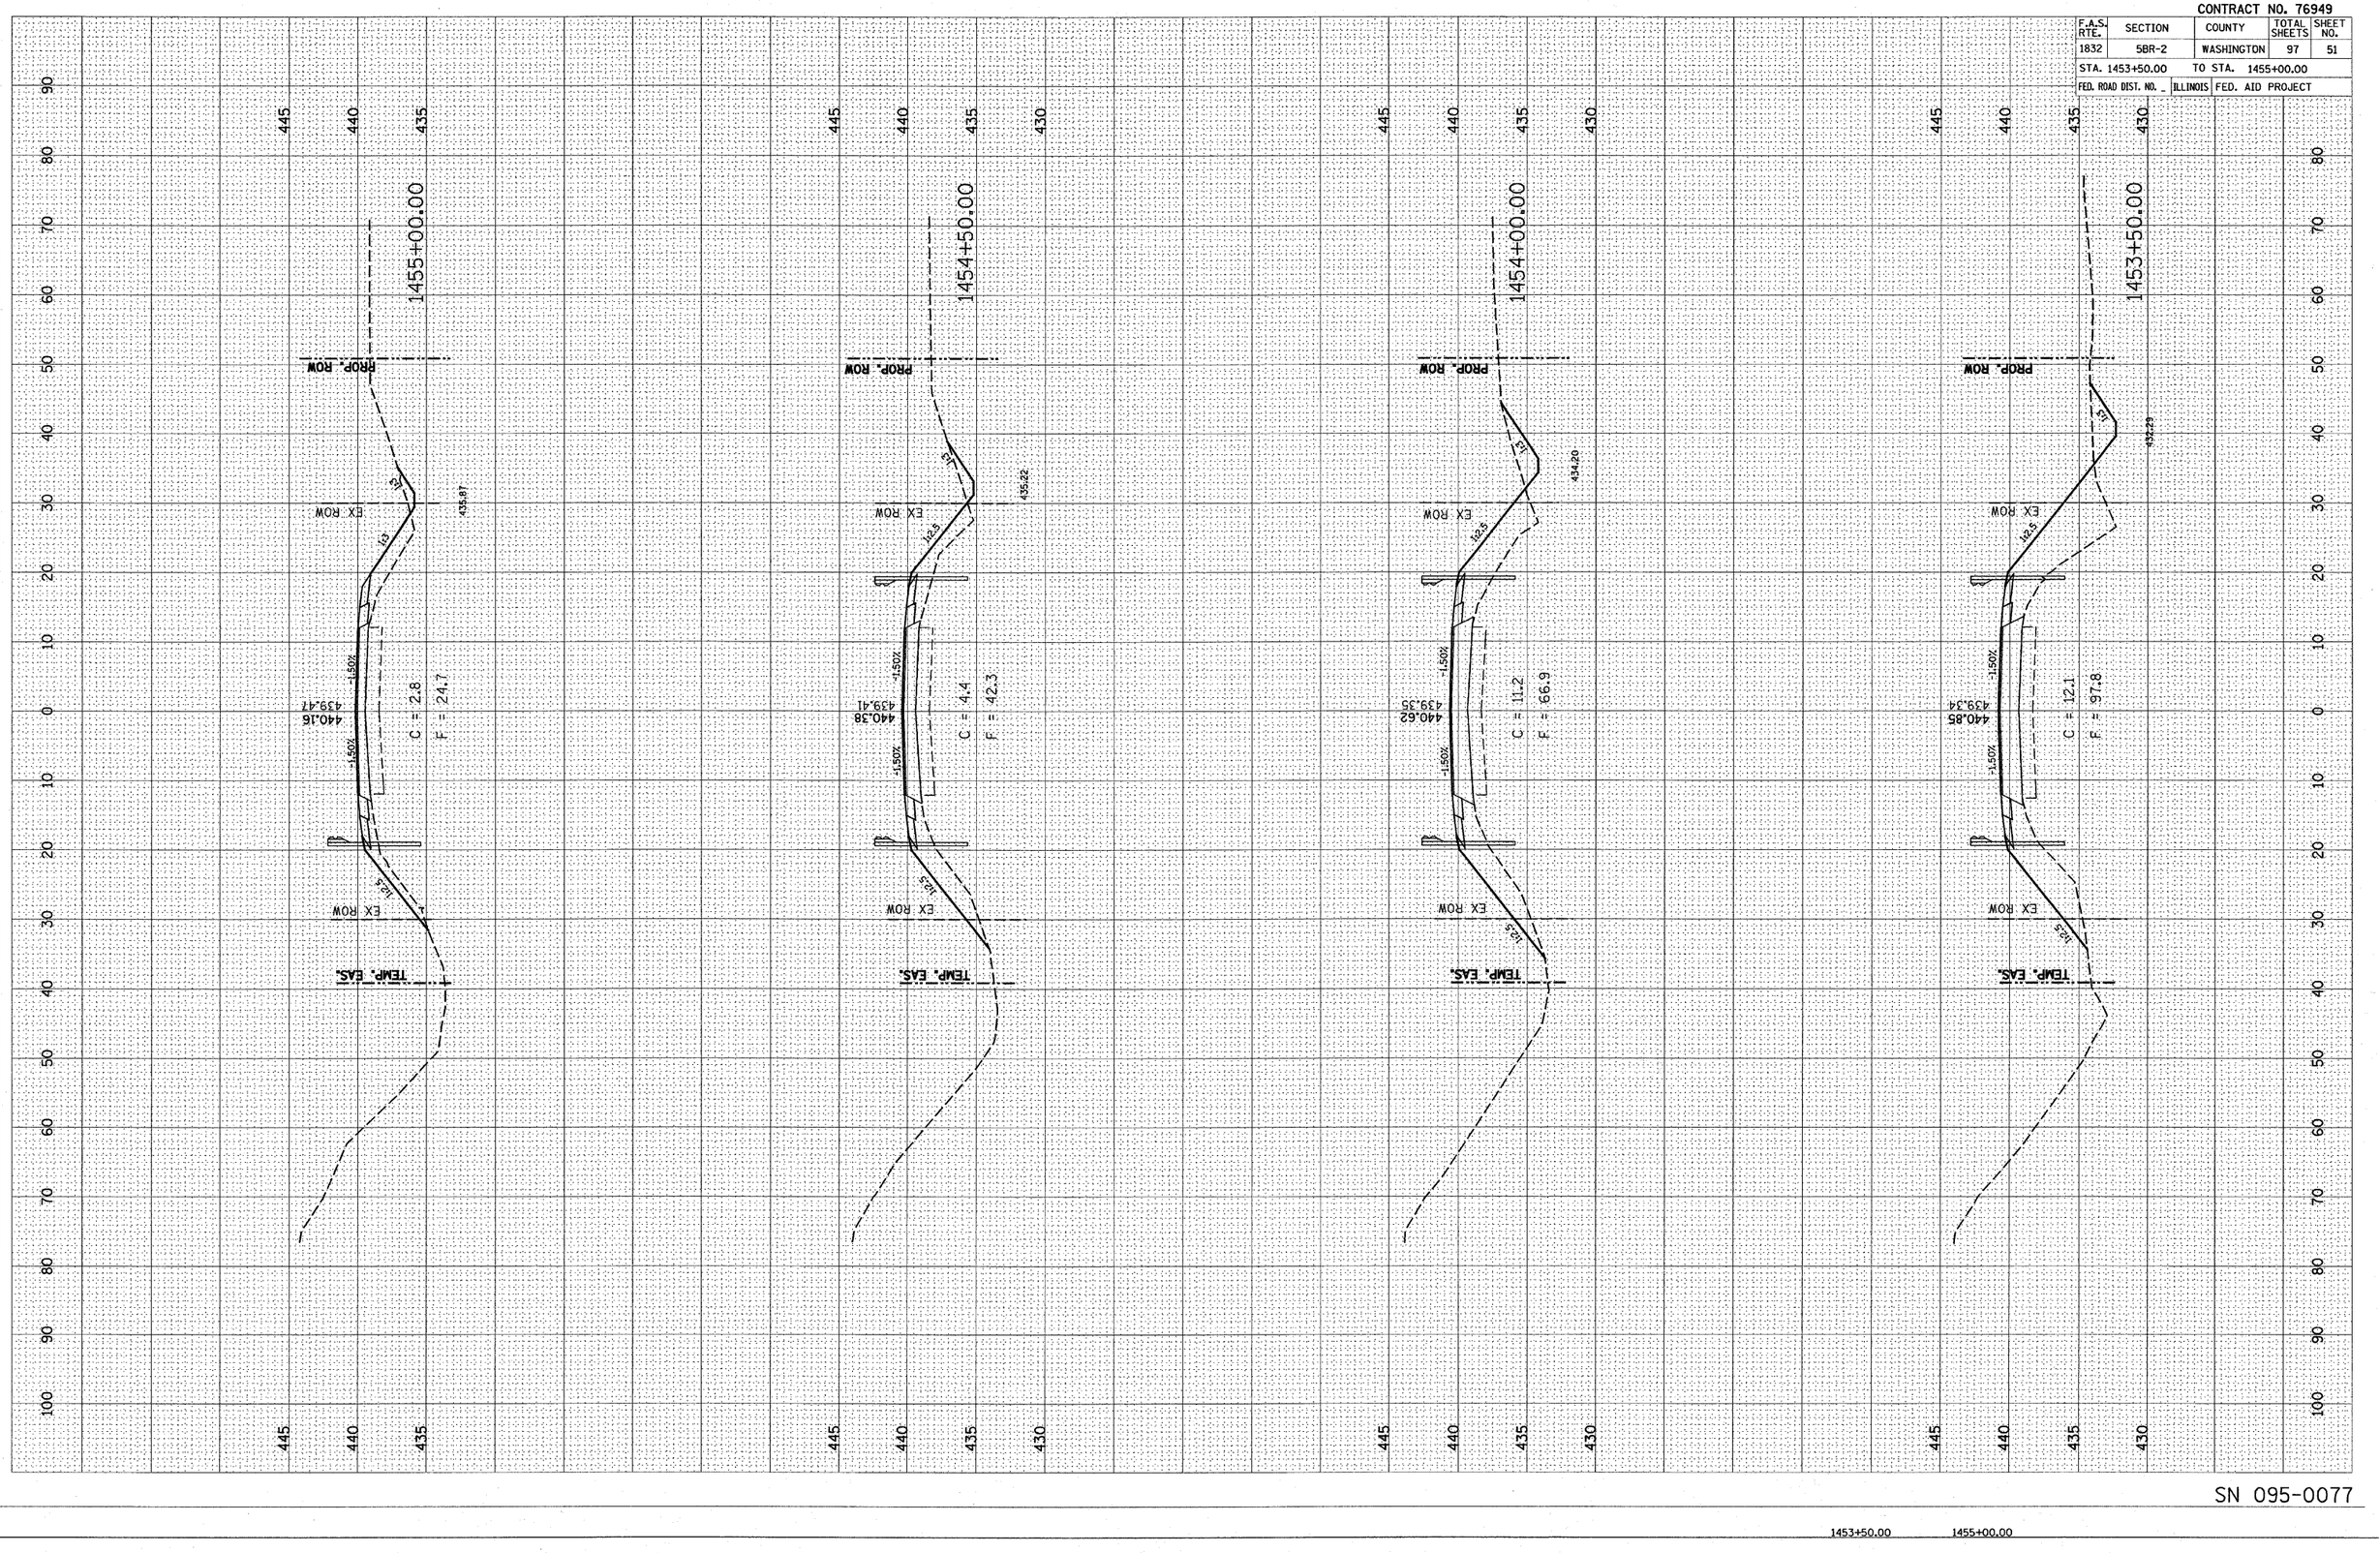

PLOT DATE = 12/7/2007
FILE NAME = c:\projects\ed95105\plan\esen95105sdgn.dgn
PLOT SCALE = 10.0000 ' / IN.
PLOT NO. = 1
USER NAME = gwinn

ORIGINAL SURVEY	SURVEYED	BY	DATE
	PLOTTED		
NOTE BOOK	TEMPLATE		
NO.	AREAS		
	AREAS CHECKED		

FINAL SURVEY	SURVEYED	BY	DATE
	PLOTTED		
NOTE BOOK	TEMPLATE		
NO.	AREAS		
	AREAS CHECKED		

1453+50.00 1455+00.00