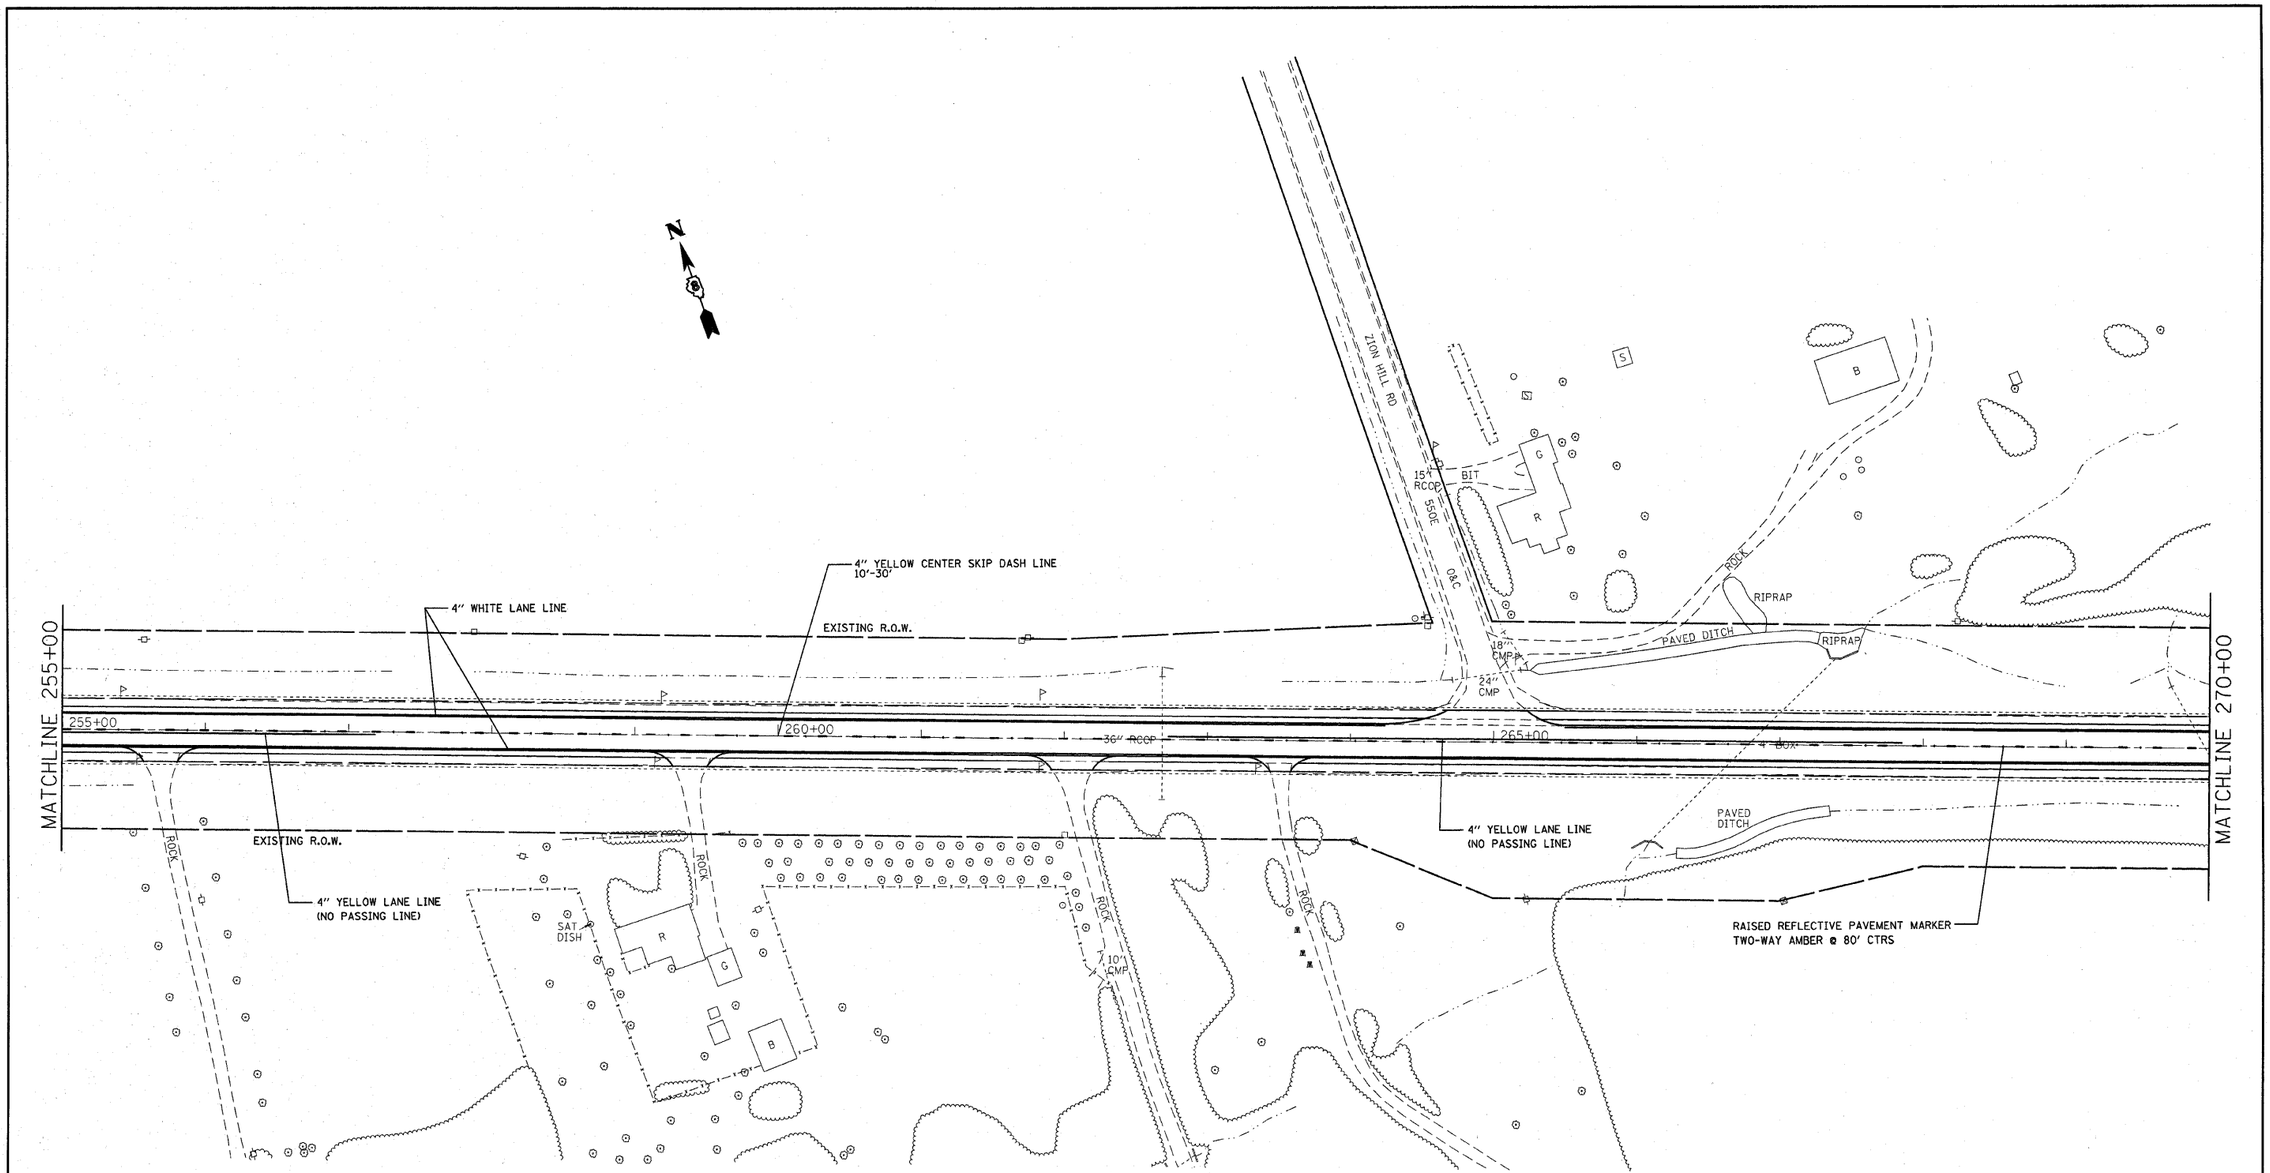

FILE NAME = $FILEL$	USER NAME = $USER$	DESIGNED - ___	REVISED - ___
		DRAWN - ___	REVISED - ___
	PLOT SCALE = $SCALE$	CHECKED - ___	REVISED - ___
	PLOT DATE = $DATE$	DATE - _____	REVISED - ___

STATE OF ILLINOIS
DEPARTMENT OF TRANSPORTATION

PAVEMENT MARKINGS

SCALE: _____ | SHEET NO. 6 OF 21 SHEETS | STA. 255+00 TO STA. 270+00

F.A.P RTE.	SECTION	COUNTY	TOTAL SHEETS	SHEET NO.
805	(101,102,61-1-1)RS	MARION	81	36
		CONTRACT NO. 76B33		
FED. ROAD DIST. NO. _	ILLINOIS	FED. AID PROJECT		