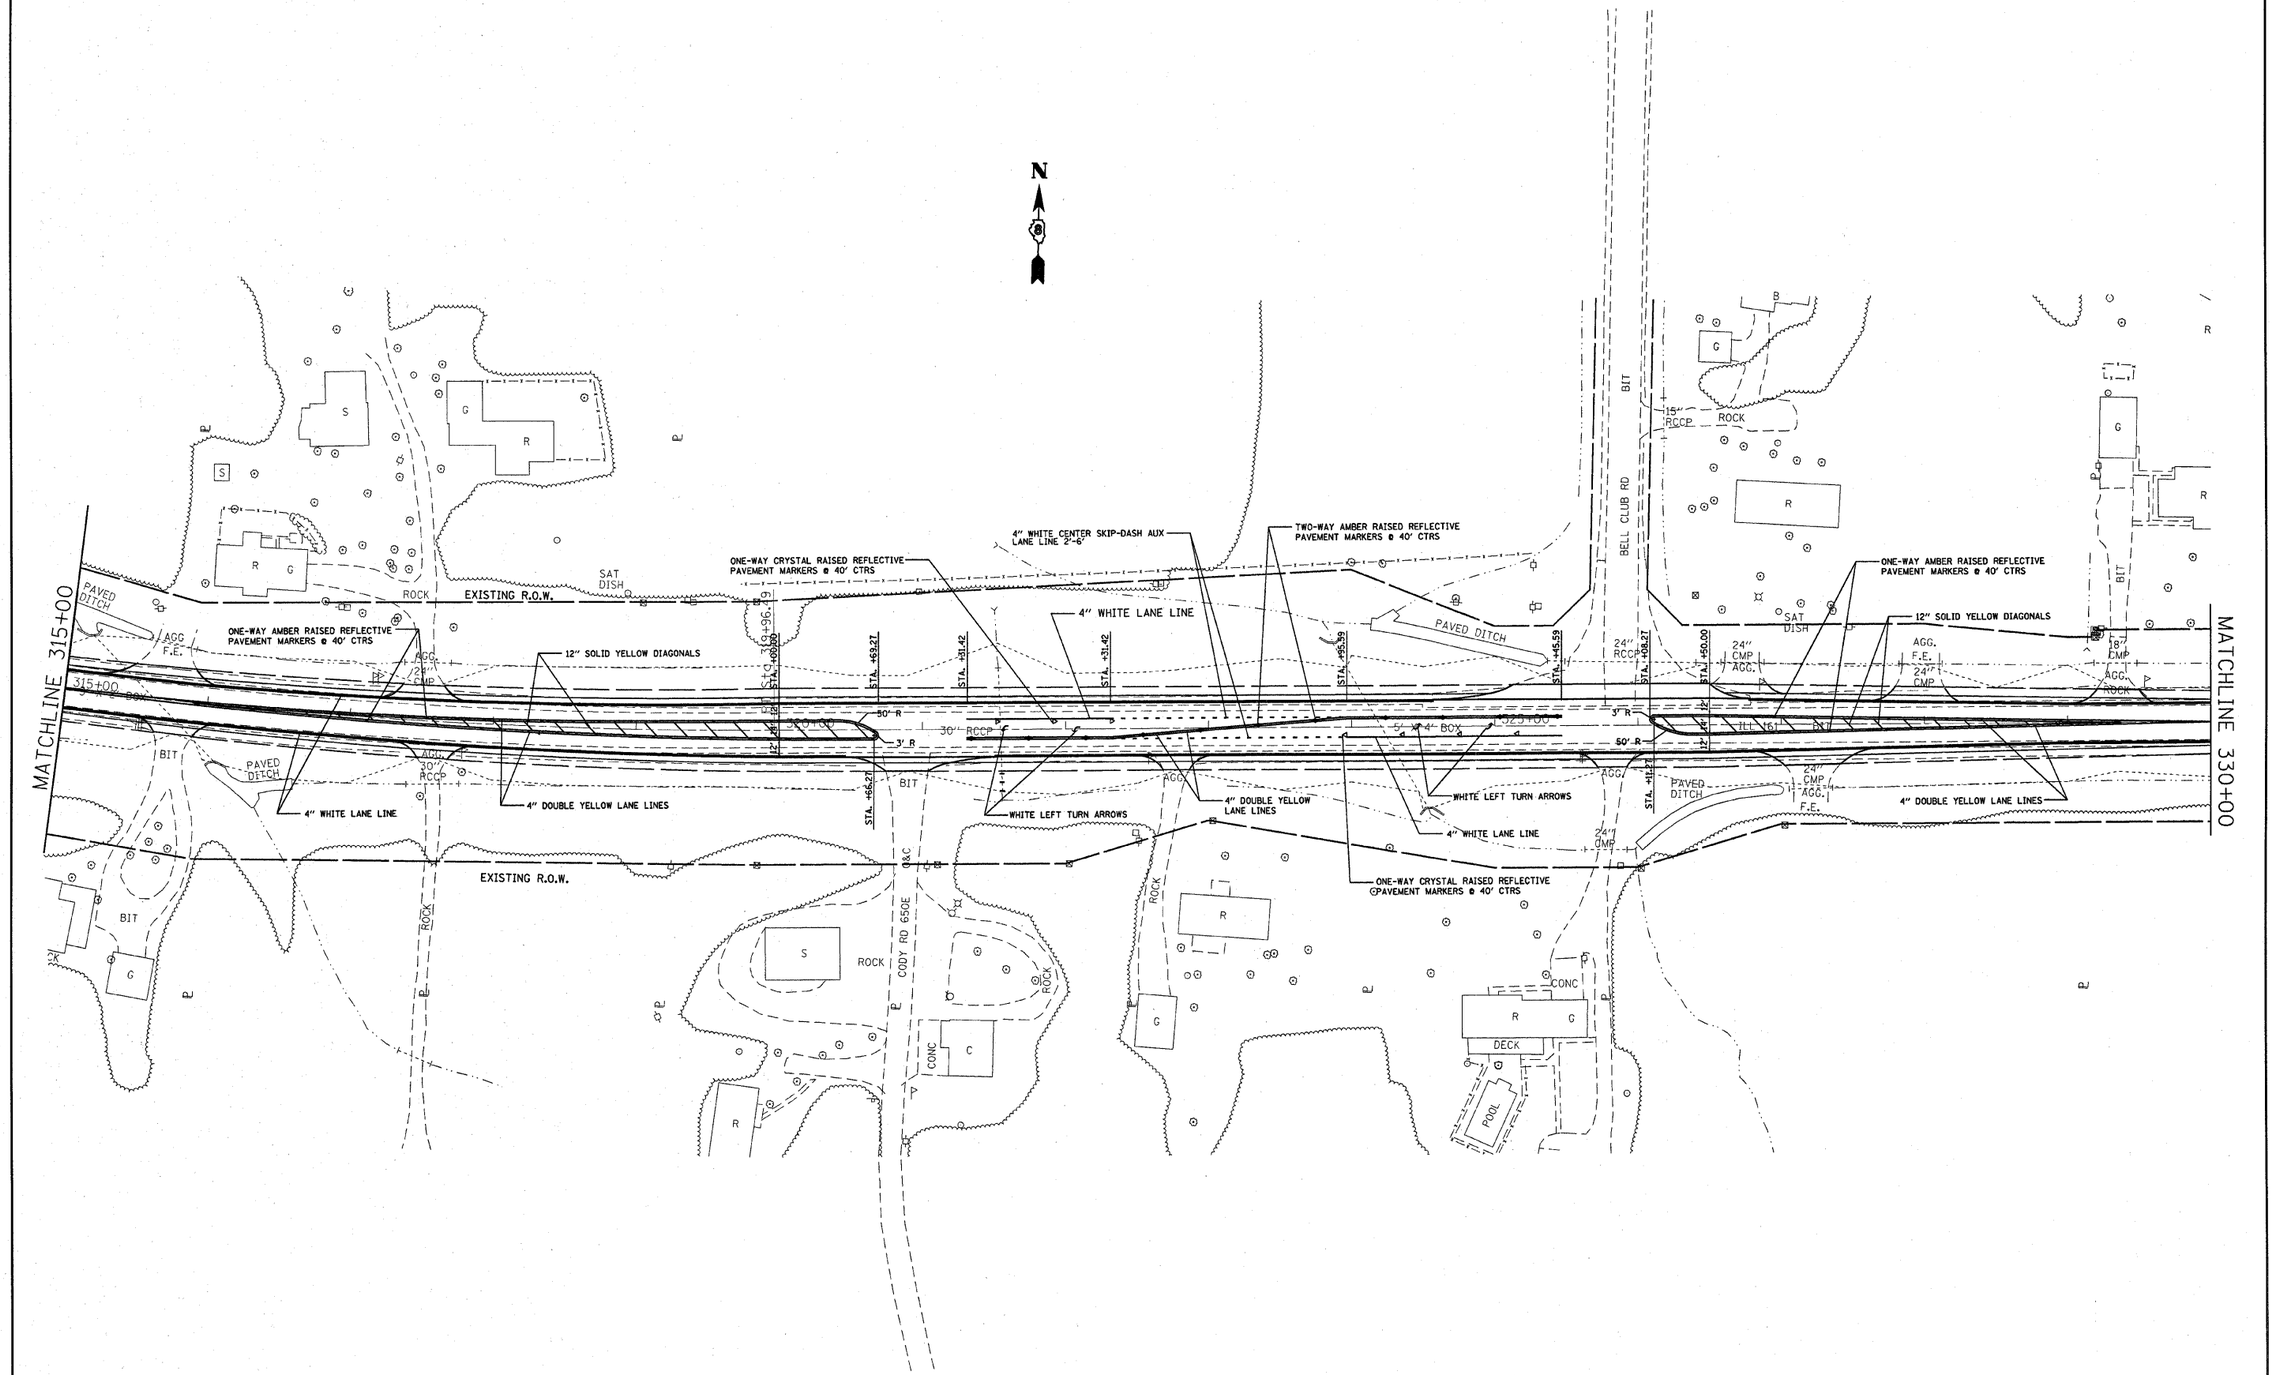

FILE NAME = #FILEL#	USER NAME = #USER#	DESIGNED - ___	REVISED - ___	**STATE OF ILLINOIS DEPARTMENT OF TRANSPORTATION**	**PAVEMENT MARKINGS**	F.A.P RTE.	SECTION	COUNTY	TOTAL SHEETS	SHEET NO.
		DRAWN - ___	REVISED - ___			805	(101,102,61-1-1)RS	MARION	81	40
	PLOT SCALE = #SCALE#	CHECKED - ___	REVISED - ___					CONTRACT NO. 76833		
	PLOT DATE = #DATE#	DATE - _____	REVISED - ___		SCALE: _____ SHEET NO. 10 OF 21 SHEETS STA. 315+00 TO STA. 330+00	FED. ROAD DIST. NO. _	ILLINOIS	FED. AID PROJECT		