| FINAL SURVEY | SURVEYED | BY | DATE |
|---|---|---|---|
| NOTE BOOK | PLOTTED | | |
| NO. | TEMPLATE | | |
| | AREAS | | |
| | AREAS CHECKED | | |

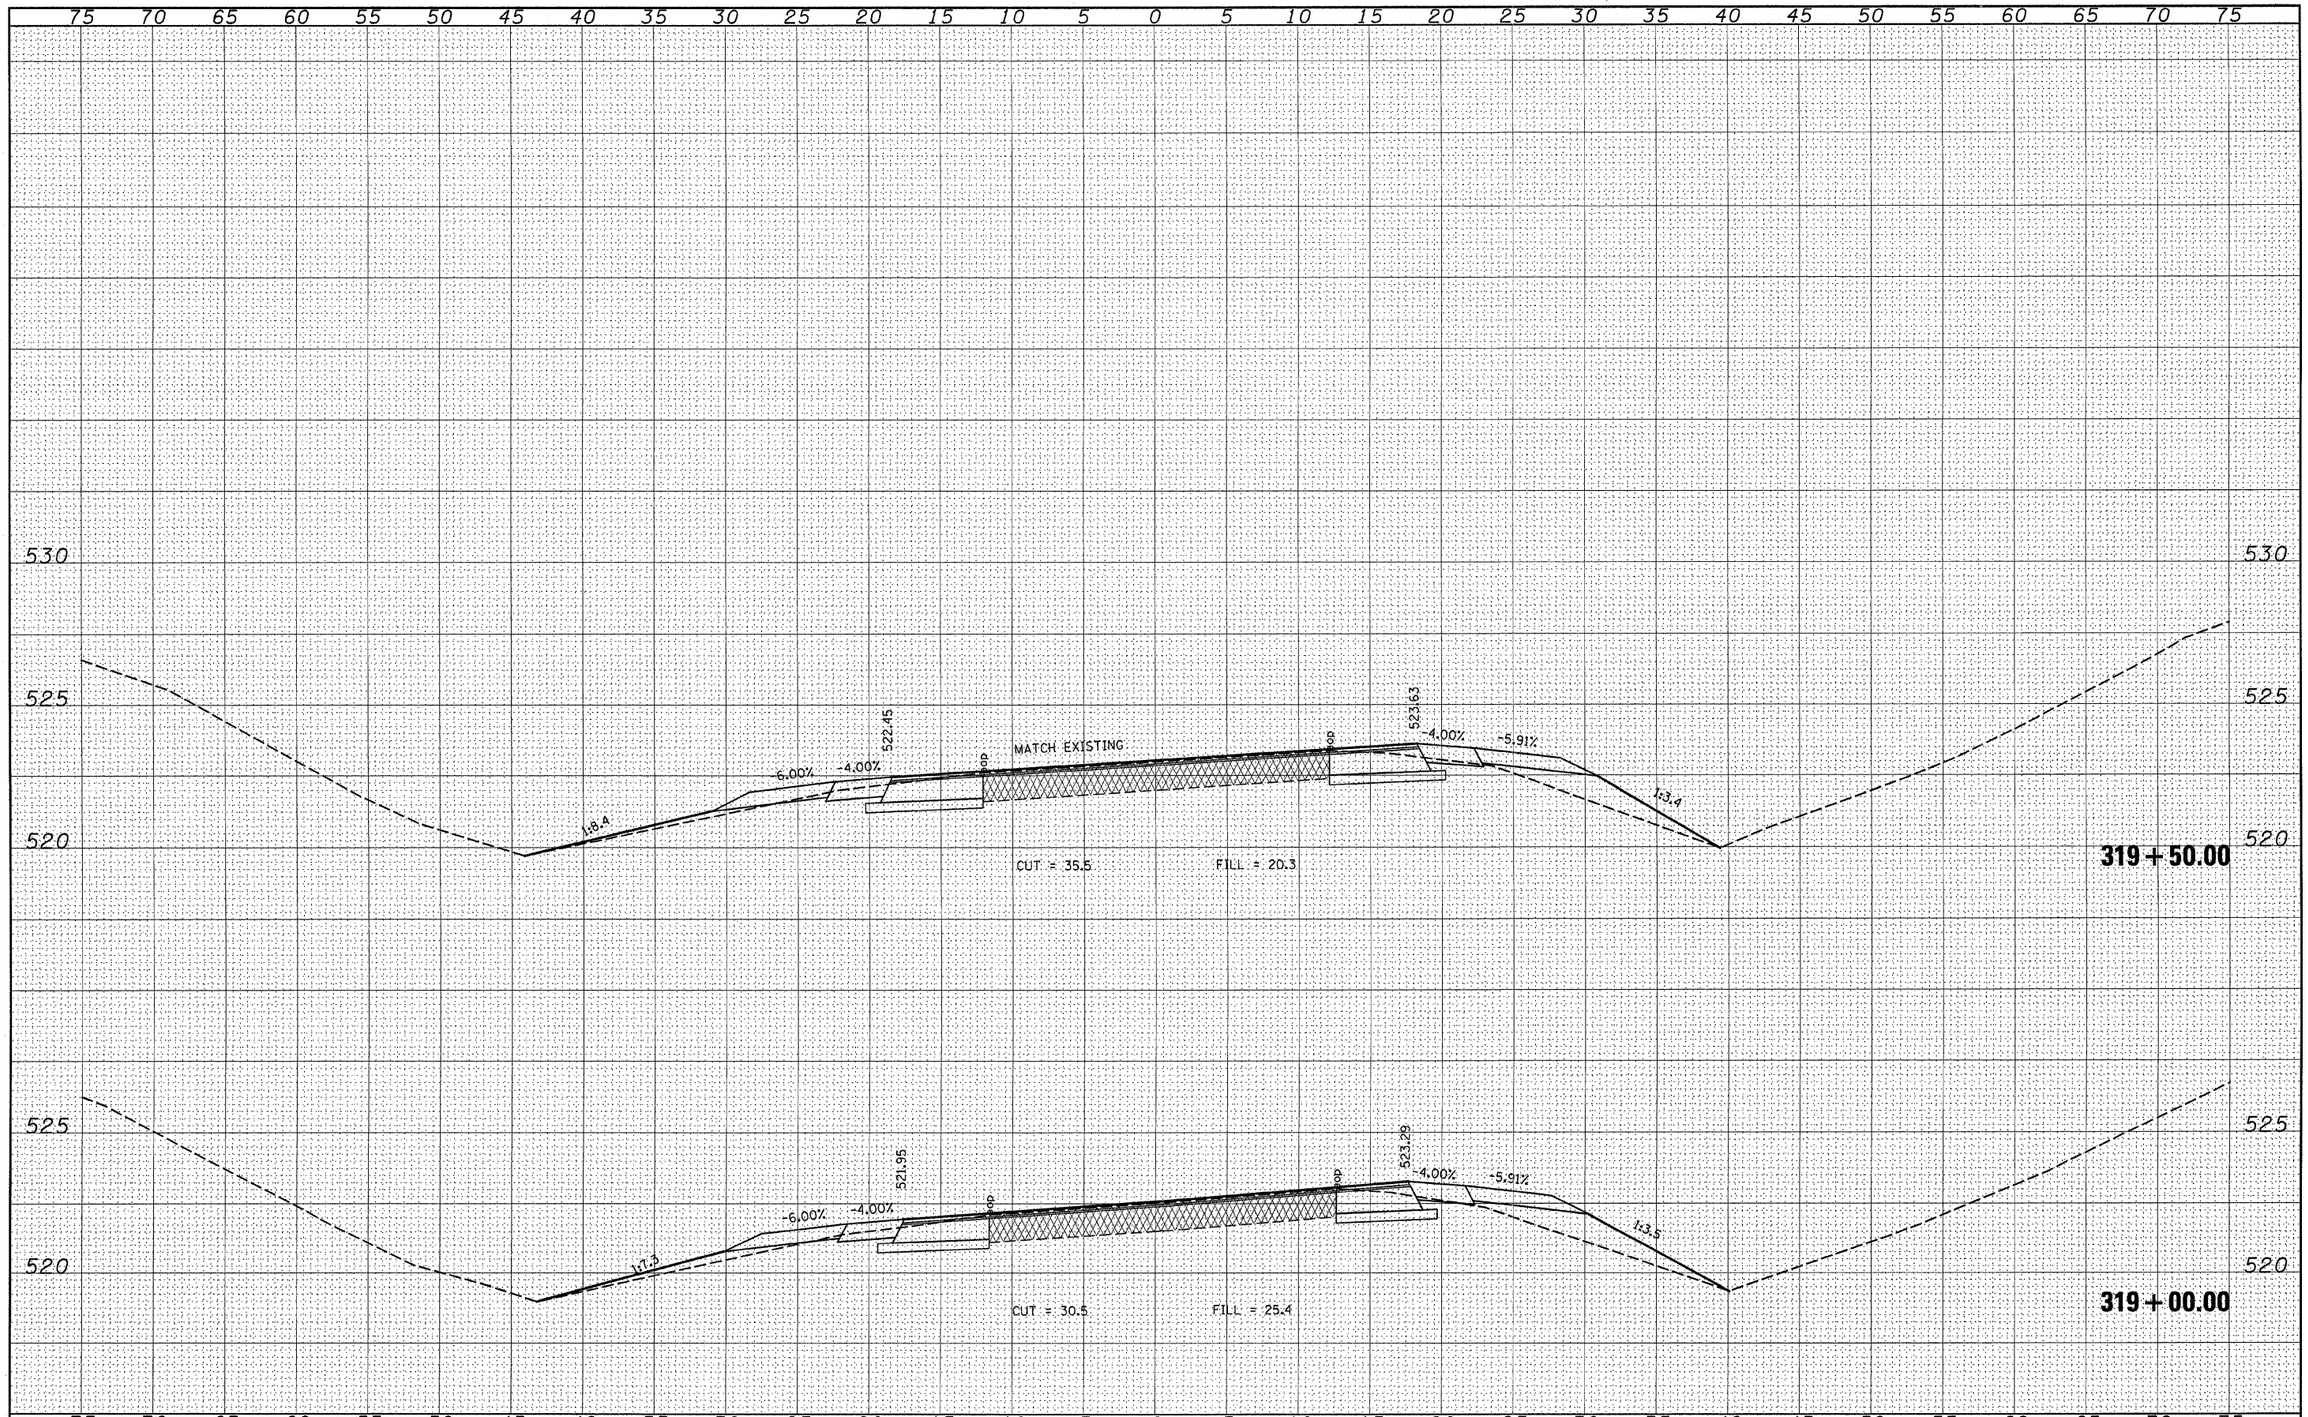


| ORIGINAL SURVEY | SURVEYED | BY | DATE |
|---|---|---|---|
| NOTE BOOK | PLOTTED | | |
| NO. | TEMPLATE | | |
| | AREAS | | |
| | AREAS CHECKED | | |

| | | | |
|---|---|---|---|
| FILE NAME = $FILE$ | USER NAME = $USER$ | DESIGNED - ___ | REVISED - ___ |
| | | DRAWN - ___ | REVISED - ___ |
| | PLOT SCALE = $SCALE$ | CHECKED - ___ | REVISED - ___ |
| | PLOT DATE = $DATE$ | DATE - _____ | REVISED - ___ |

**STATE OF ILLINOIS**
**DEPARTMENT OF TRANSPORTATION**

**CROSS SECTION**

SCALE: _____ | SHEET NO. __ OF ___ SHEETS | STA. 319+00.00__ TO STA. 319+50.00__

| F.A.P RTE. | SECTION | COUNTY | TOTAL SHEETS | SHEET NO. |
|---|---|---|---|---|
| 805 | (101,102,61-1-1)RS | MARION | 81 | 69 |
| | | CONTRACT NO. 76B33 | | |
| FED. ROAD DIST. NO. _ | ILLINOIS | FED. AID PROJECT | | |