F.A.P. RTE.	SECTION	COUNTY	TOTAL SHEETS	SHEET NO.
	04-00075-00-BT	LAKE	42	7
STA. 15+00	TO STA. 20+00			
FED. ROAD DIST. NO. 1	ILLINOIS	HIGHWAY PROJECT		

CONTRACT NO. 83890

N

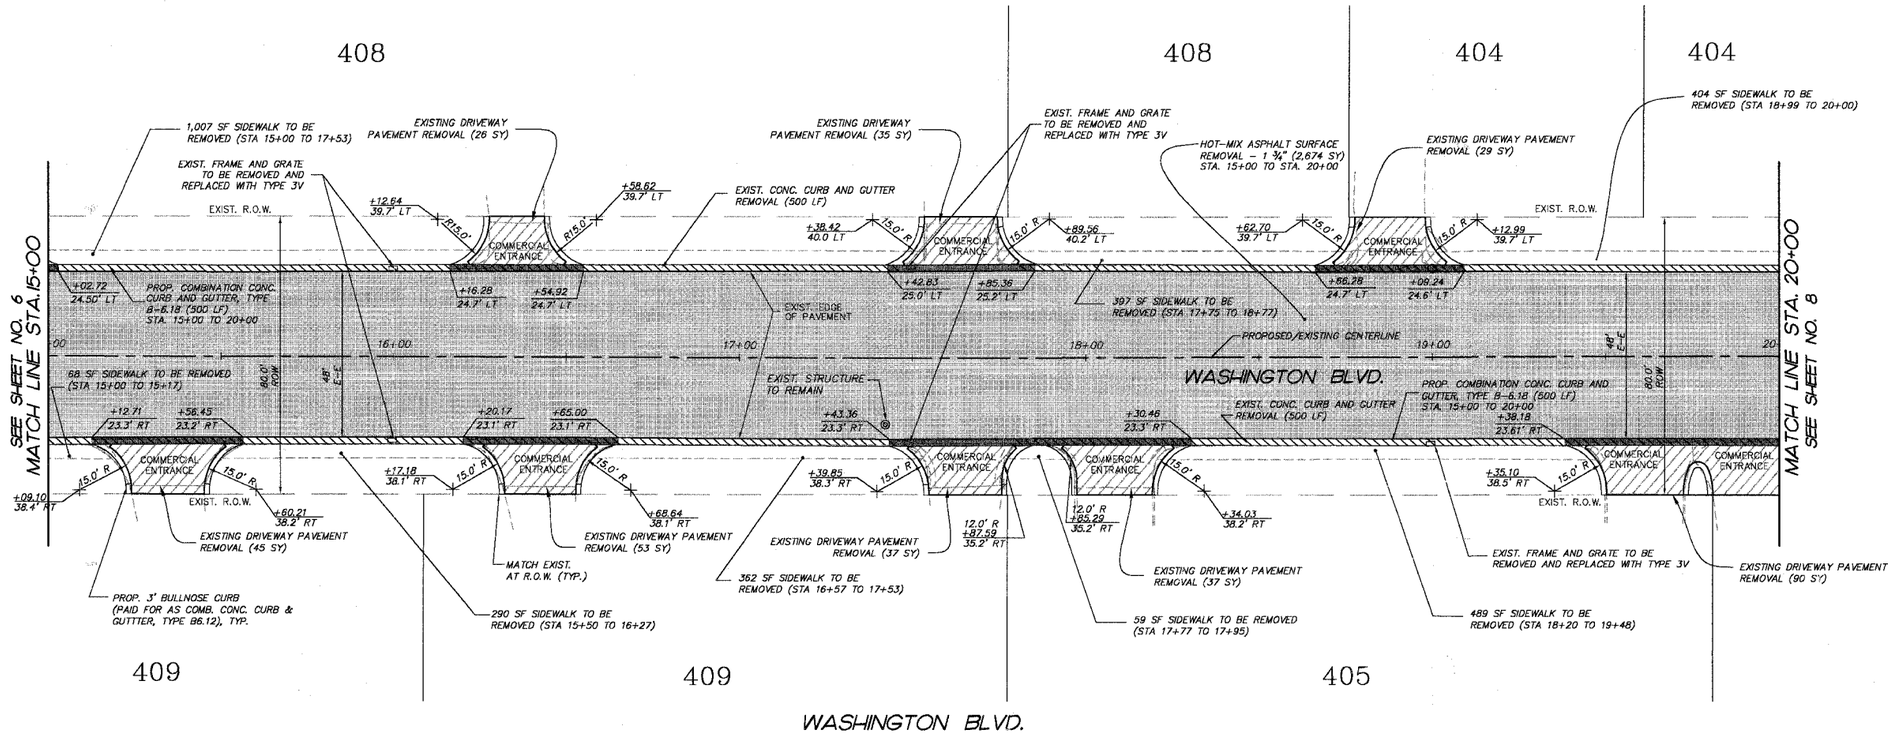

LEGEND:

- DENOTES HOT-MIX ASPHALT SURFACE REMOVAL - 1 ¾", REPLACE WITH HOT-MIX ASPHALT SURFACE COURSE, MIX "D", N50 - 2" (SEE TYPICAL SECTION)
- DENOTES PROPOSED BIT. DRIVEWAY PAVEMENT, 12" - 4" - HOT-MIX ASPHALT SURFACE COURSE, MIXTURE D, N50 - 8" - SUB-BASE GRANULAR MATERIAL, TYPE B
- DENOTES AREA OF COMBINATION CURB AND GUTTER REMOVAL
- DENOTES AREA OF DEPRESSED CURB
- DENOTES PROPOSED SIDEWALK RAMP WITH DETECTABLE WARNINGS

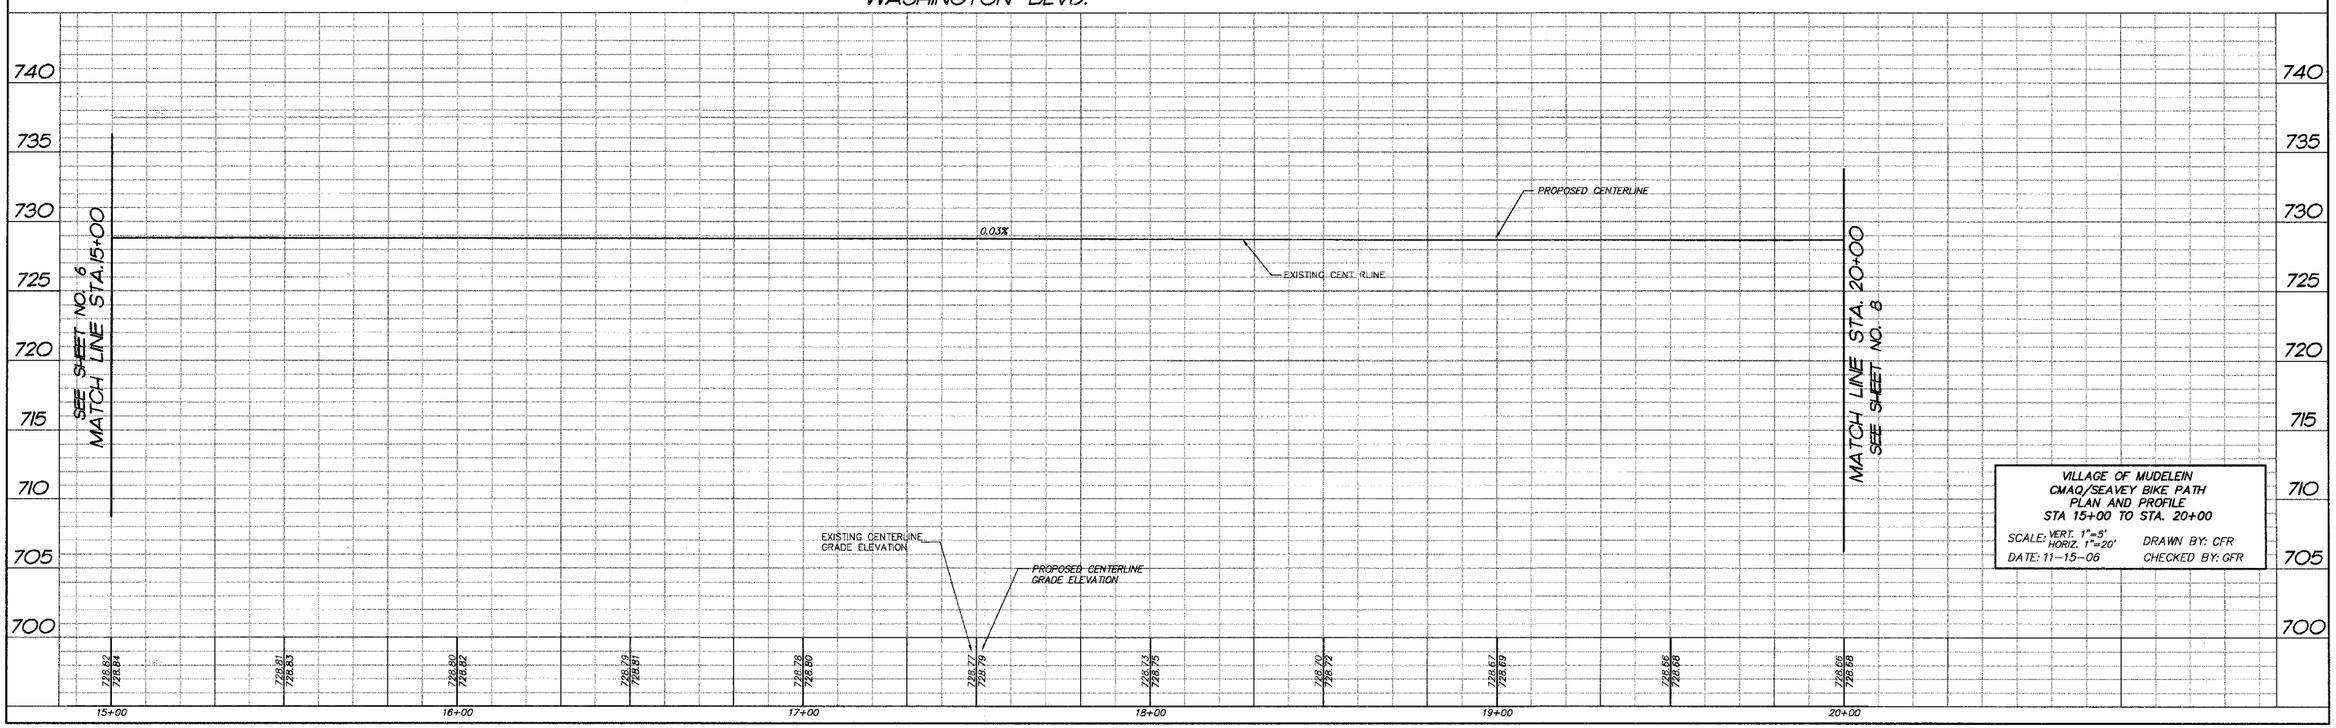

VILLAGE OF MUDELEIN
CMAQ/SEAVEY BIKE PATH
PLAN AND PROFILE
STA 15+00 TO STA. 20+00

SCALE: VERT. 1"=5' HORIZ. 1"=20' DRAWN BY: CFR
DATE: 11-15-06 CHECKED BY: GFR

FINAL		BY	DATE
SURVEY	SURVEYED		
	PLOTTED		
NOTE BOOK	TEMPLATE		
	AREAS		
	AREAS CHECKED		
NO.			

COMP. FILE: 050460-6026.dwg
PLOT FILE:
VER. 07

SMITH ENGINEERING CONSULTANTS INC.