| F.A.P. RTE. | SECTION | COUNTY | TOTAL SHEETS | SHEET NO. |
|---|---|---|---|---|
| | 04-00075-00-BT | LAKE | 42 | 10 |
| STA. 30+00 | TO STA. 35+00 | | | |
| FED. ROAD DIST. NO. 1 | ILLINOIS | HIGHWAY PROJECT | | |

CONTRACT NO. 83890

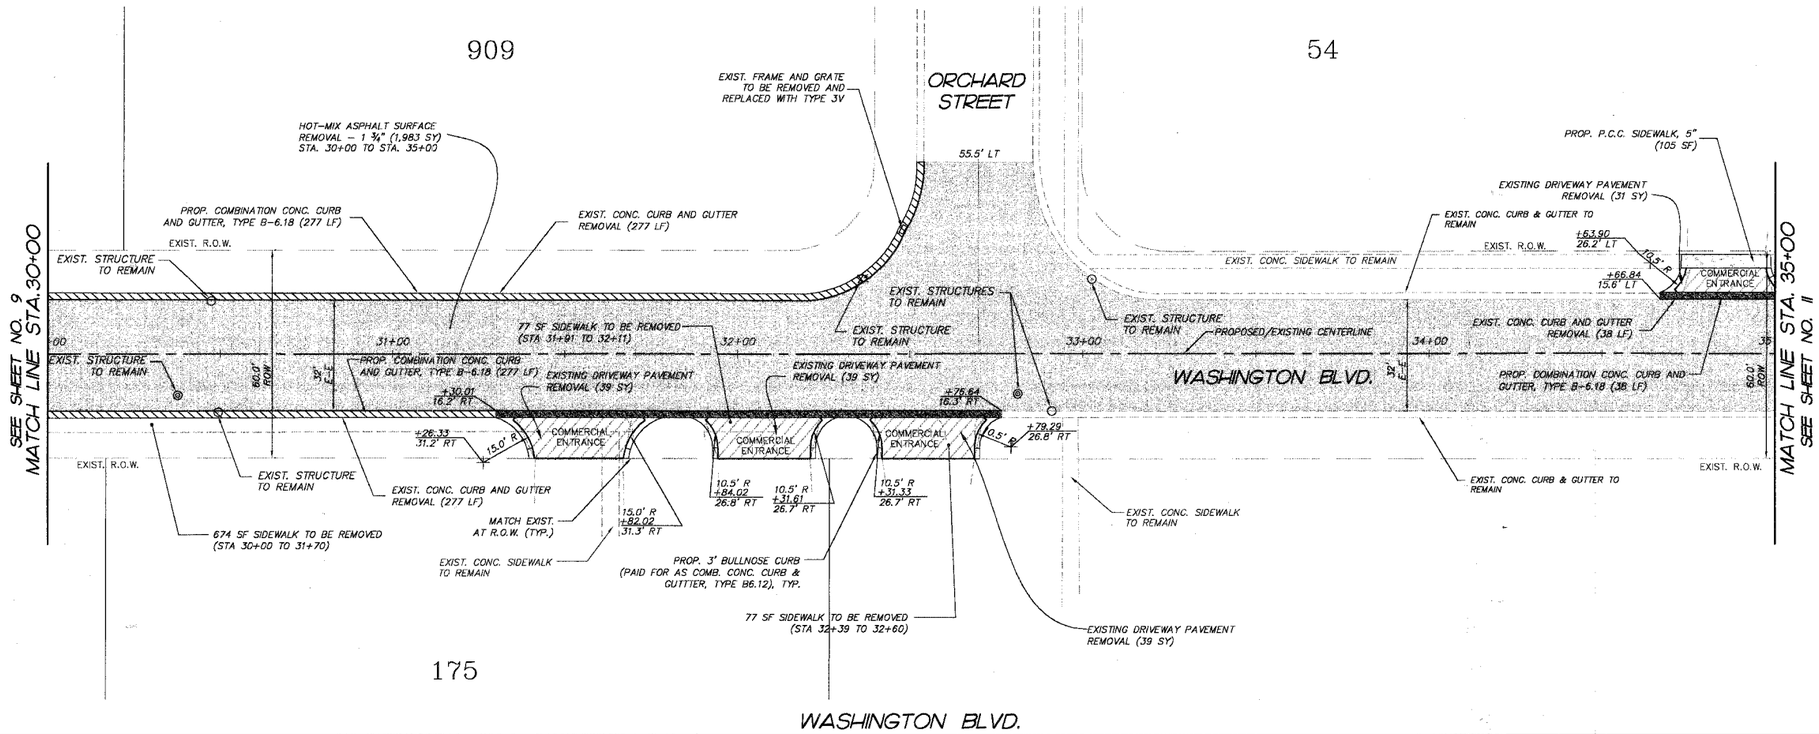


## LEGEND:

- DENOTES HOT-MIX ASPHALT SURFACE REMOVAL – 1 ¾", REPLACE WITH HOT-MIX ASPHALT SURFACE COURSE, MIX "D", N50 – 2" (SEE TYPICAL SECTION)
- DENOTES PROPOSED BIT. DRIVEWAY PAVEMENT, 12" – 4" – HOT-MIX ASPHALT SURFACE COURSE, MIXTURE D, N50 – 8" – SUB-BASE GRANULAR MATERIAL, TYPE B
- DENOTES AREA OF COMBINATION CURB AND GUTTER REMOVAL
- DENOTES AREA OF DEPRESSED CURB
- DENOTES PROPOSED SIDEWALK RAMP WITH DETECTABLE WARNINGS

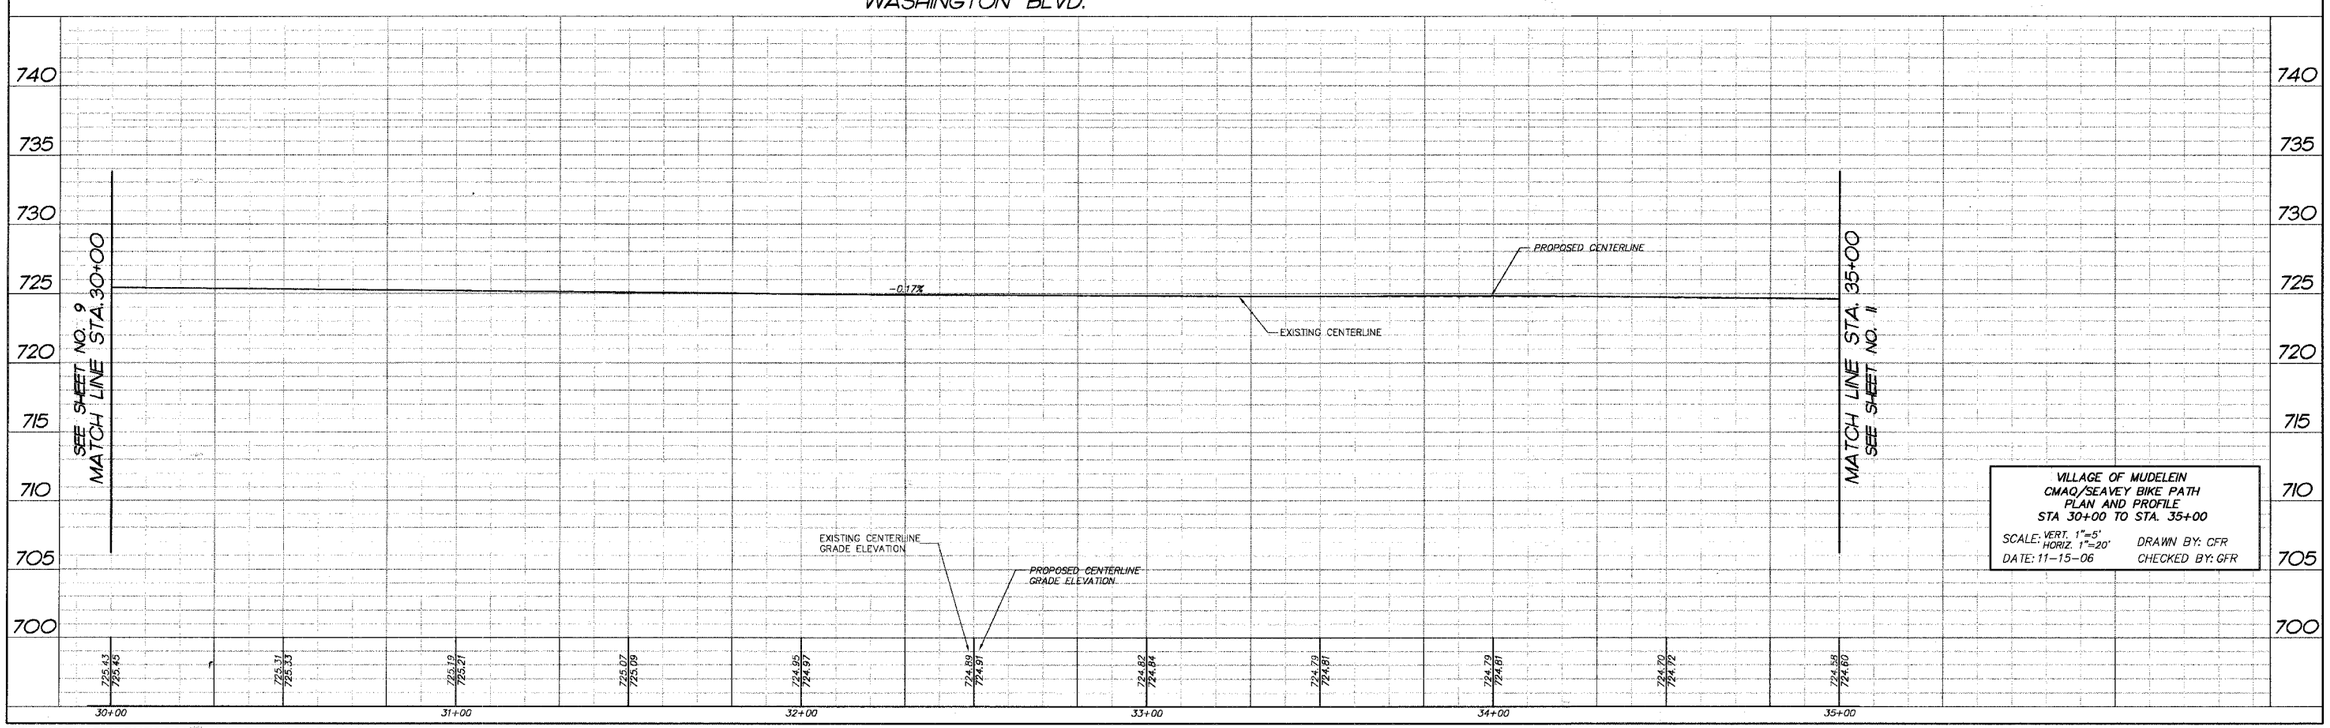


VILLAGE OF MUDELEIN
CMAQ/SEAVEY BIKE PATH
PLAN AND PROFILE
STA 30+00 TO STA. 35+00

SCALE: VERT. 1"=5' HORIZ. 1"=20'
DATE: 11-15-06
DRAWN BY: CFR
CHECKED BY: CFR

| NO. | AREAS CHECKED | BY | DATE |
|---|---|---|---|
| | AREAS TEMPLATE | | |
| | NOTE BOOK | | |
| | PLOTTED | | |
| | SURVEYED | | |
| | FINAL SURVEY | | |

COMP. FILE: 050400-6026.dwg
PLOT FILE:
VER: 10

SMITH ENGINEERING CONSULTANTS INC.