F.A.P. RTE.	SECTION	COUNTY	TOTAL SHEETS	SHEET NO.
	04-00075-00-BT	LAKE	42	16
STA. 200+00	TO STA. 200+64.34			
FED. ROAD DIST. NO. 1	ILLINOIS	HIGHWAY PROJECT		

CONTRACT NO. 83890

FINAL SURVEY	BY	DATE
SURVEYED		
PLOTTED		
NOTE BOOK		
TEMPLATE		
AREAS.		
NO.	AREAS CHECKED	

SEE SHEET NO. 14

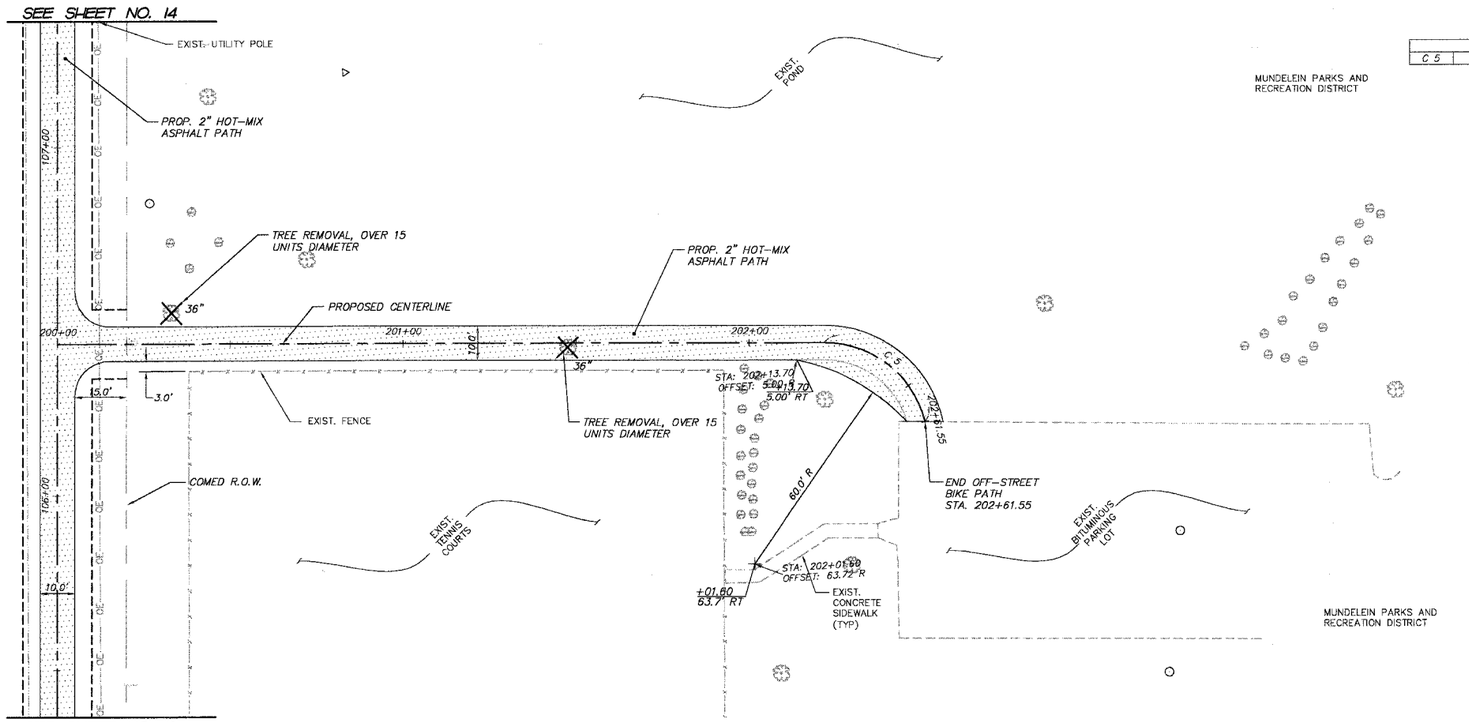

CURVE TABLE						
C 5	40.00'	30.00'	37.10'	N48°06'59"W	202+21.55	202+61.55

LEGEND:

DENOTES PROPOSED BIKE PATH (SEE TYPICAL SECTIONS)

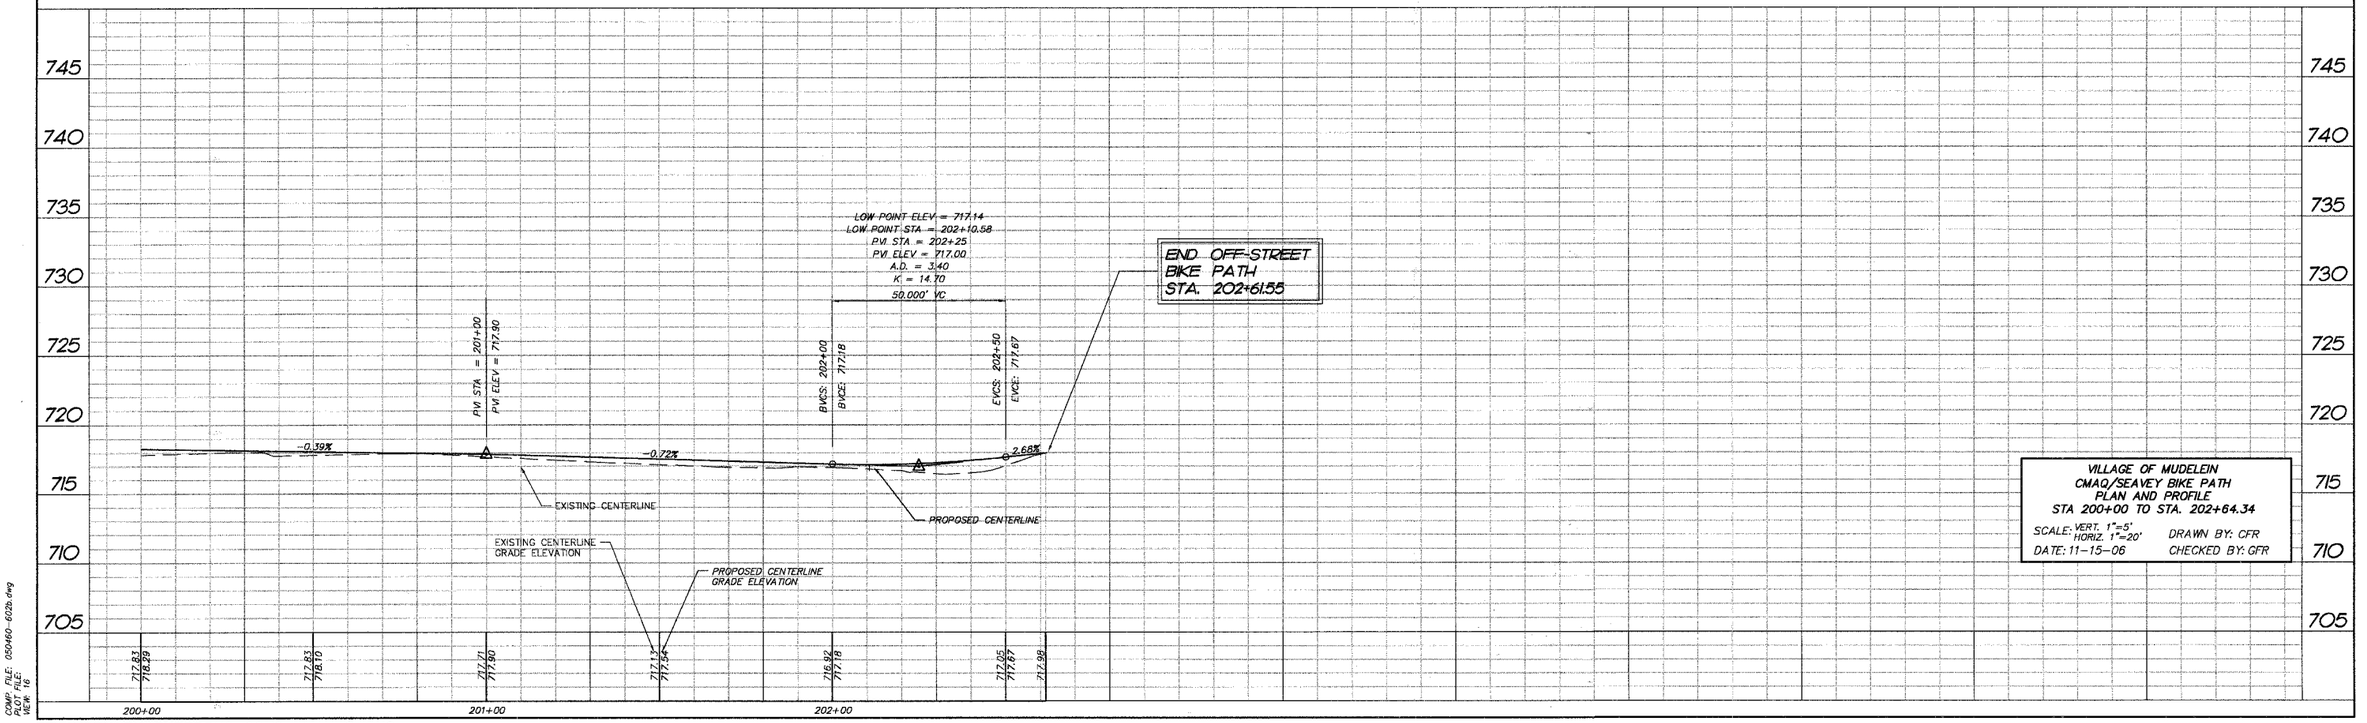

VILLAGE OF MUDELEIN
CMAQ/SEAVEY BIKE PATH
PLAN AND PROFILE
STA 200+00 TO STA. 202+64.34

SCALE: VERT. 1"=5' HORIZ. 1"=20' DRAWN BY: CFR
DATE: 11-15-06 CHECKED BY: GFR

COMP. FILE: 050460-602b.dwg
PLOT FILE:
PAGE 16

SMITH ENGINEERING CONSULTANTS INC.