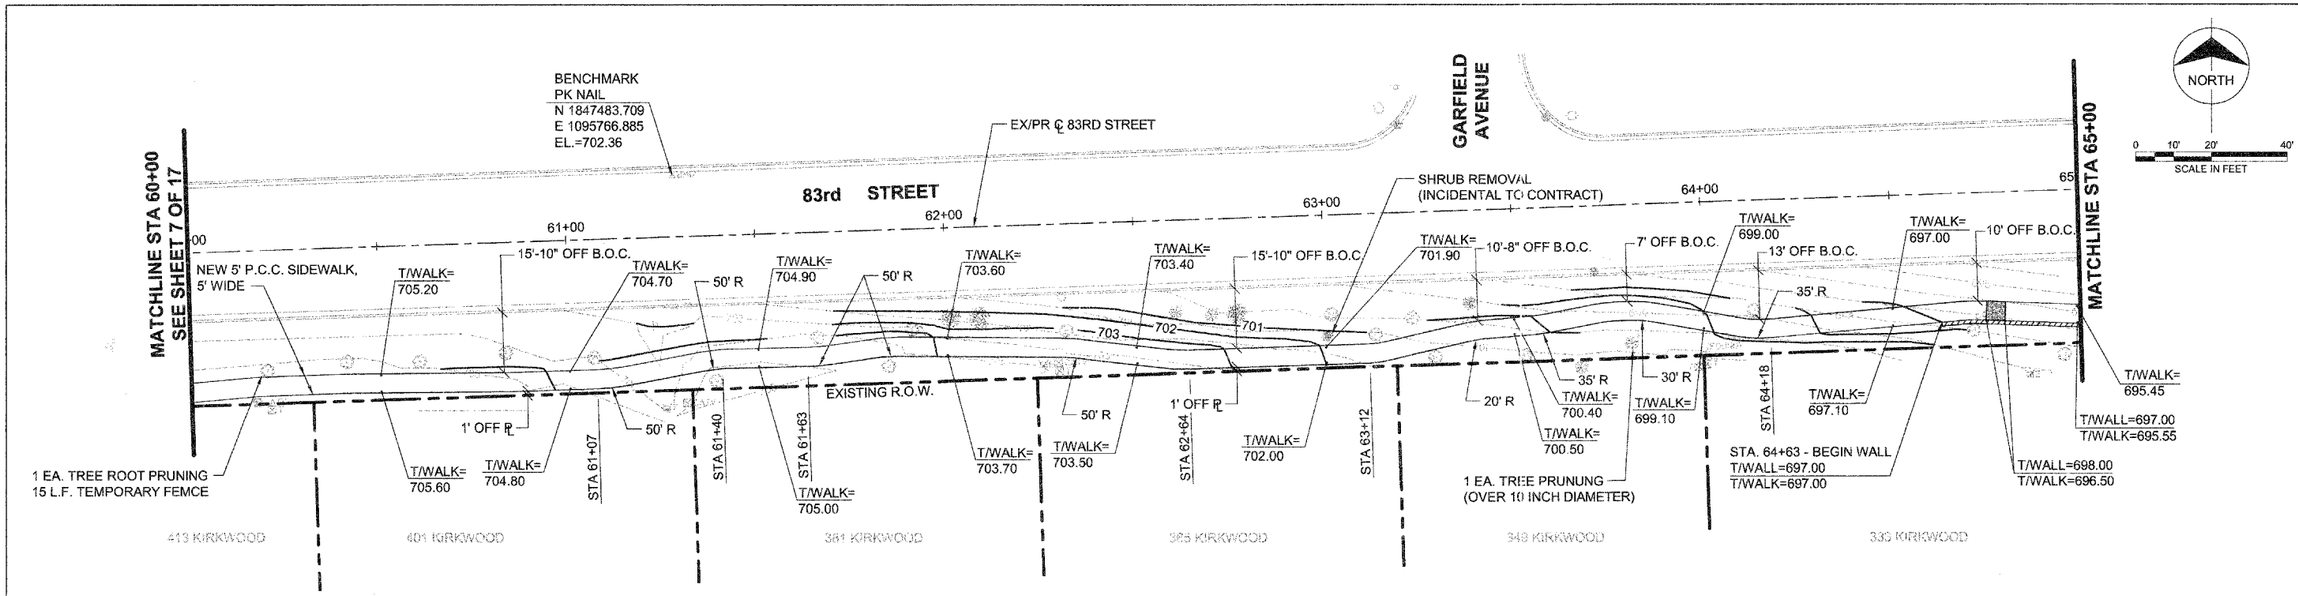

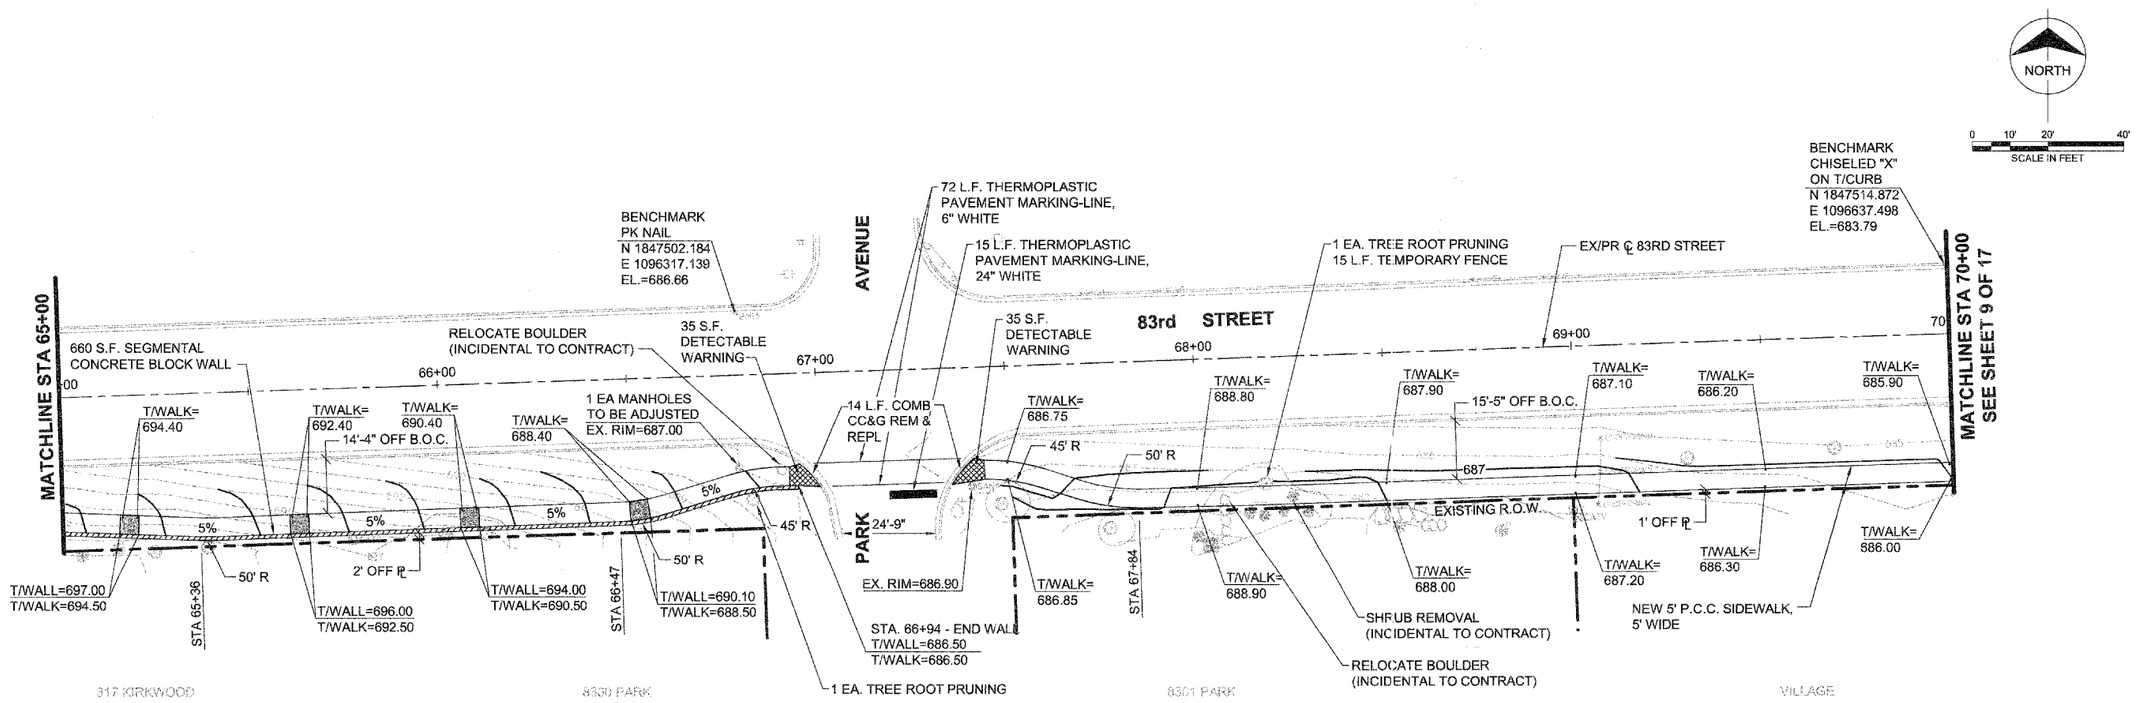

FILE NAME = $FILE$	USER NAME = $USER$	DESIGNED --	REVISED --	**STATE OF ILLINOIS DEPARTMENT OF TRANSPORTATION**		F.A.U RTE.	SECTION	COUNTY	TOTAL SHEETS	SHEET NO.
		DRAWN --	REVISED --			1552	07-00037-00-SW	DUPAGE	17	8
	PLOT SCALE = $SCALE$	CHECKED --	REVISED --				83rd STREET CONSTRUCTION	CONTRACT NO. 83996		
	PLOT DATE = $DATE$	DATE --	REVISED --		SCALE: 1"=20' SHEET NO. 8 OF 13 SHEETS STA. 60+00.00 TO STA. 70+00.00		FED. ROAD DIST. NO. 1 ILLINOIS FED. AID PROJECT			