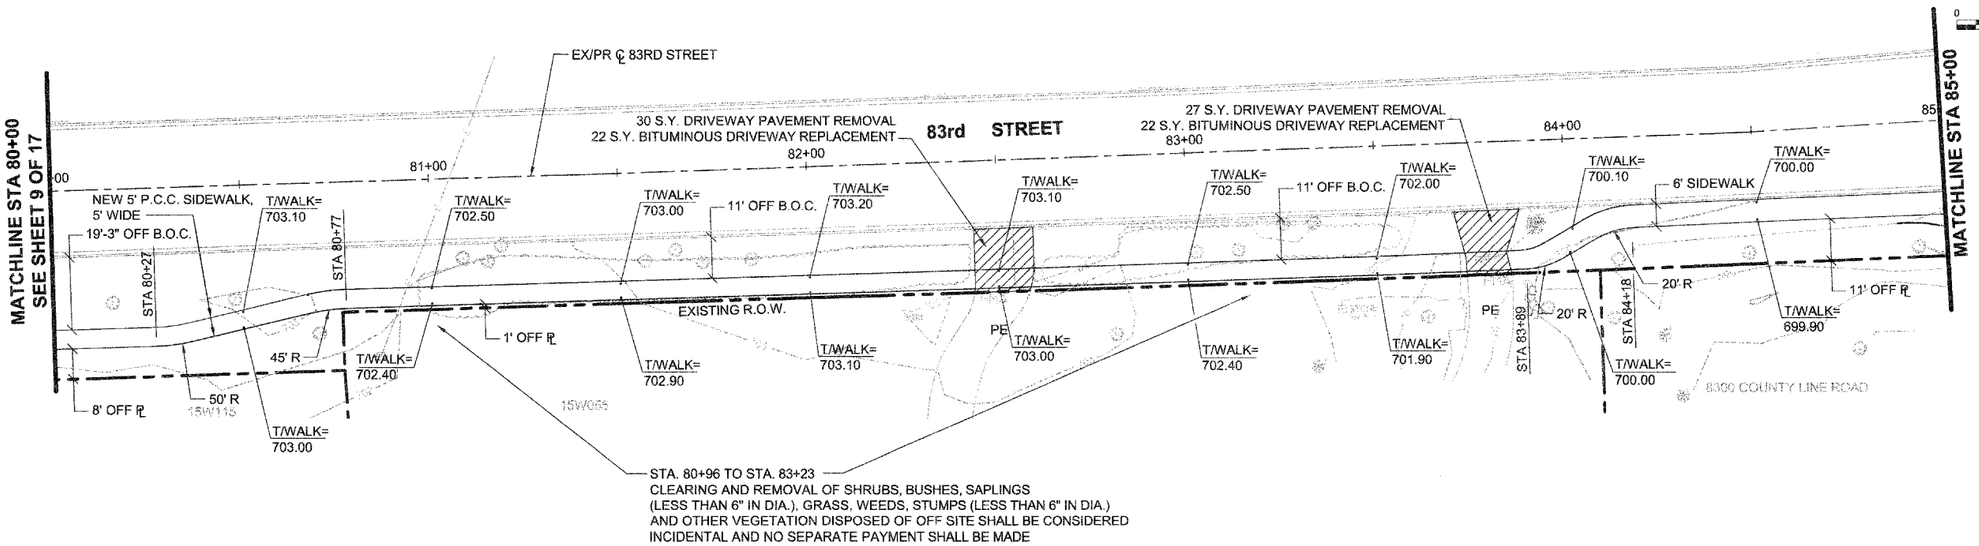

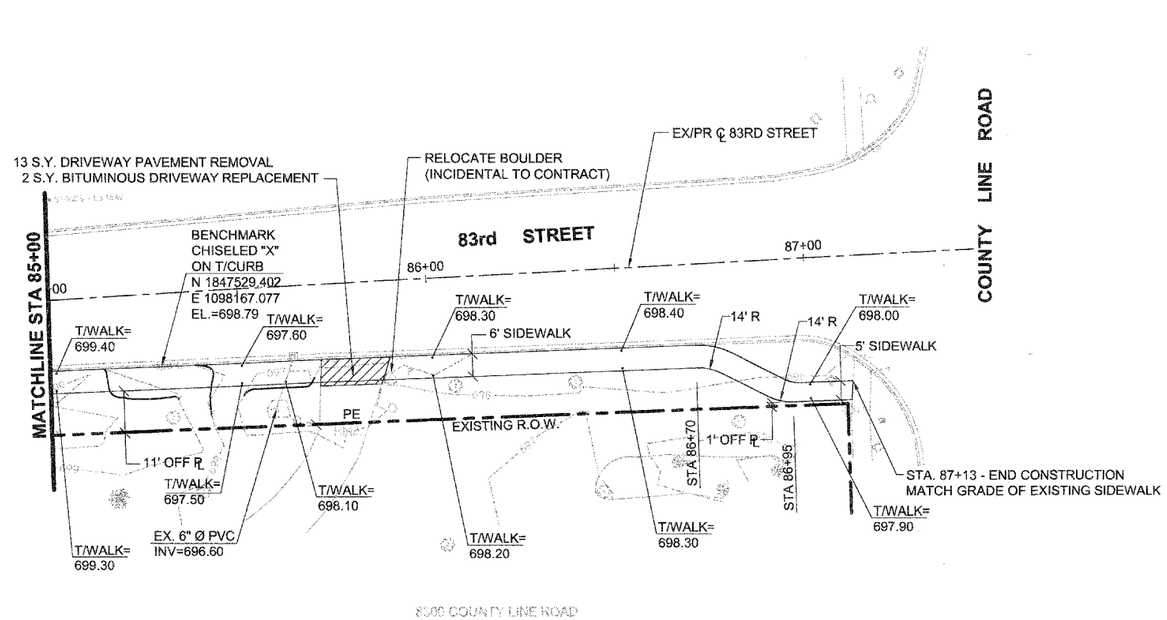

FILE NAME = $FILE$	USER NAME = $USER$	DESIGNED --	REVISED --	STATE OF ILLINOIS DEPARTMENT OF TRANSPORTATION		F.A.U RTE.	SECTION	COUNTY	TOTAL SHEETS	SHEET NO.
		DRAWN	REVISED --			1552	07-00037-00-SW	DUPAGE	17	10
	PLOT SCALE = $SCALE$	CHECKED --	REVISED --			83rd STREET CONSTRUCTION		CONTRACT NO. 83996		
	PLOT DATE = $DATE$	DATE --	REVISED --		SCALE: 1"=20' SHEET NO. 10 OF 13 SHEETS STA. 80+00.00 TO STA. 87+13.00	FED. ROAD DIST. NO. 1	ILLINOIS	FED. AID PROJECT		