F.A.S. RTE.	SECTION	COUNTY	TOTAL SHEETS	SHEET NO.
1274	05-00627-00-BR	LASALLE	45	12
STA. 18+80.00		TO STA. 27+00.00		
FED. ROAD DIST. NO.	ILLINOIS	FED. AID PROJECT		

87351

SUGGESTED MAINTENANCE OF TRAFFIC NOTES:

1. SEE ARTICLE 701.18(B) OF THE STANDARD SPECIFICATIONS FOR ADDITIONAL INFORMATION.
2. SEE STANDARD 701321 FOR GENERAL NOTES AND DETAILS REGARDING THE VERTICAL PANELS AND BARRIER WALL REFLECTORS AND LOOP DETECTORS.
3. NO SURFACE COURSE SHALL BE PLACED UNTIL AFTER STAGE 2 HAS BEEN COMPLETED. THE SURFACE COURSE SHALL BE CONSTRUCTED UNDER TRAFFIC IN ACCORDANCE WITH STANDARD 701306.

NO TURN ON RED

R10-11A-2430

THIS SIGN SHALL BE INSTALLED ON THE NEAR RIGHT AND FAR LEFT TRAFFIC SIGNAL POST FOR EACH DRIVEWAY APPROACH.

(IN FEET) 50 0 25 50 100

N

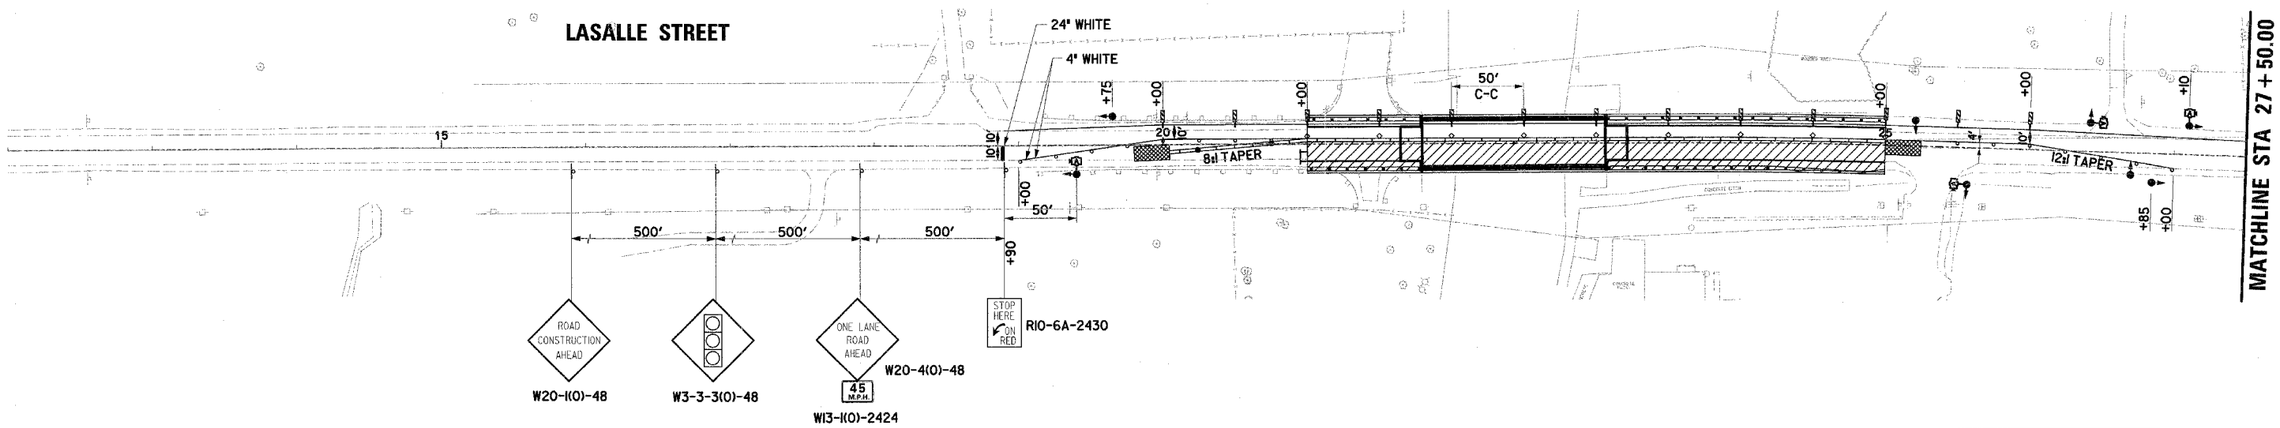

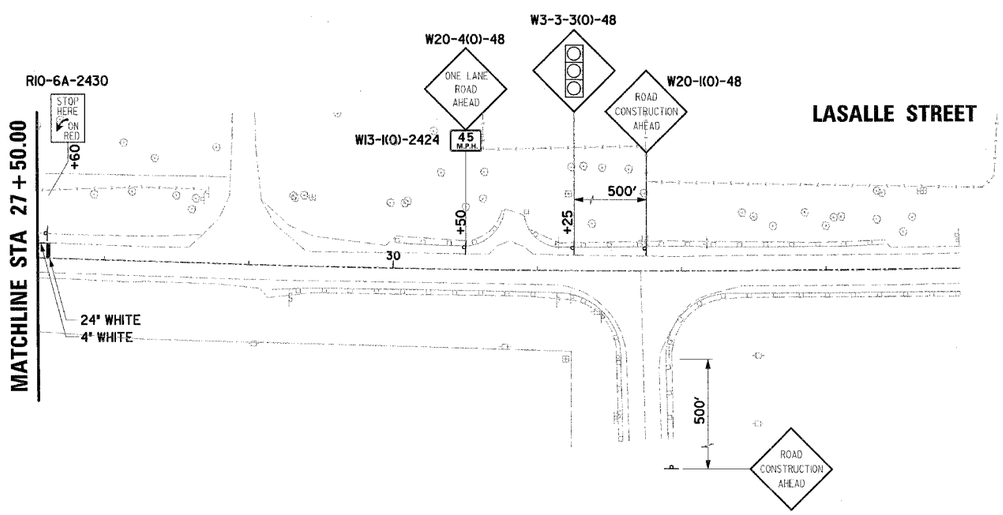

SEQUENCE OF OPERATIONS											
PHASE	A			B			C			D	
INTERNAL	1	2	3	1	2	3	1	2	3	1	2	3
EASTBOUND	G	Y	R	R	R	R	R	R	R	R	R	R
WESTBOUND				G	Y	R	R	R	R	R	R	R
CE +35	R	R	R	R	R	R	G	Y	R	R	R	R
PE +60	R	R	R	R	R	R	R	R	R	G	Y	R

LEGEND

- WORK AREA
- SIGN
- TYPE III BARRICADE
- DRUM WITH STEADY BURNING LIGHT (25' C-C)
- MICROWAVE VEHICLE DETECTOR
- DOUBLE VERTICAL PANEL
- TYPE C BI-DIRECTIONAL REFLECTOR
- TEMPORARY CONC. BARRIER
- TEMPORARY IMPACT ATTENUATOR
- STEADY BURNING LIGHTS WITH DOUBLE VERTICAL PANELS

REVISIONS	
NAME	DATE

ILLINOIS DEPARTMENT OF TRANSPORTATION

LASALLE STREET BRIDGE REPLACEMENT

SUGGESTED MAINTENANCE OF TRAFFIC STAGE II

SCALE: VERT. HORIZ.

DATE 11/16/07

DRAWN BY

CHECKED BY

PLAN — SURVEYED / PLATTED / ALIGNMENT CHECKED / RT. OF WAY CHECKED / CADD FILE NAME — NOTE BOOK NO. — BY — DATE

PROFILE — SURVEYED / PLATTED / DATUM NOTED / STRUCTURE NOTE CHECKED — NOTE BOOK NO. — BY — DATE

y:\projects\11th4320174070217 1358116 61. bridge replacement\maintenance\mrcnpset1n.dwg\MT_mot101.dgn
11/15/2007