CONTRACT NO.

F.A.S. RTE.	SECTION	COUNTY	TOTAL SHEETS	SHEET NO.
1274	05-00627-00-BR	LASALLE	45	40
STA. 17+61.00	TO STA. 27+50.00			
FED. ROAD DIST. NO.	ILLINOIS	FED. AID PROJECT		

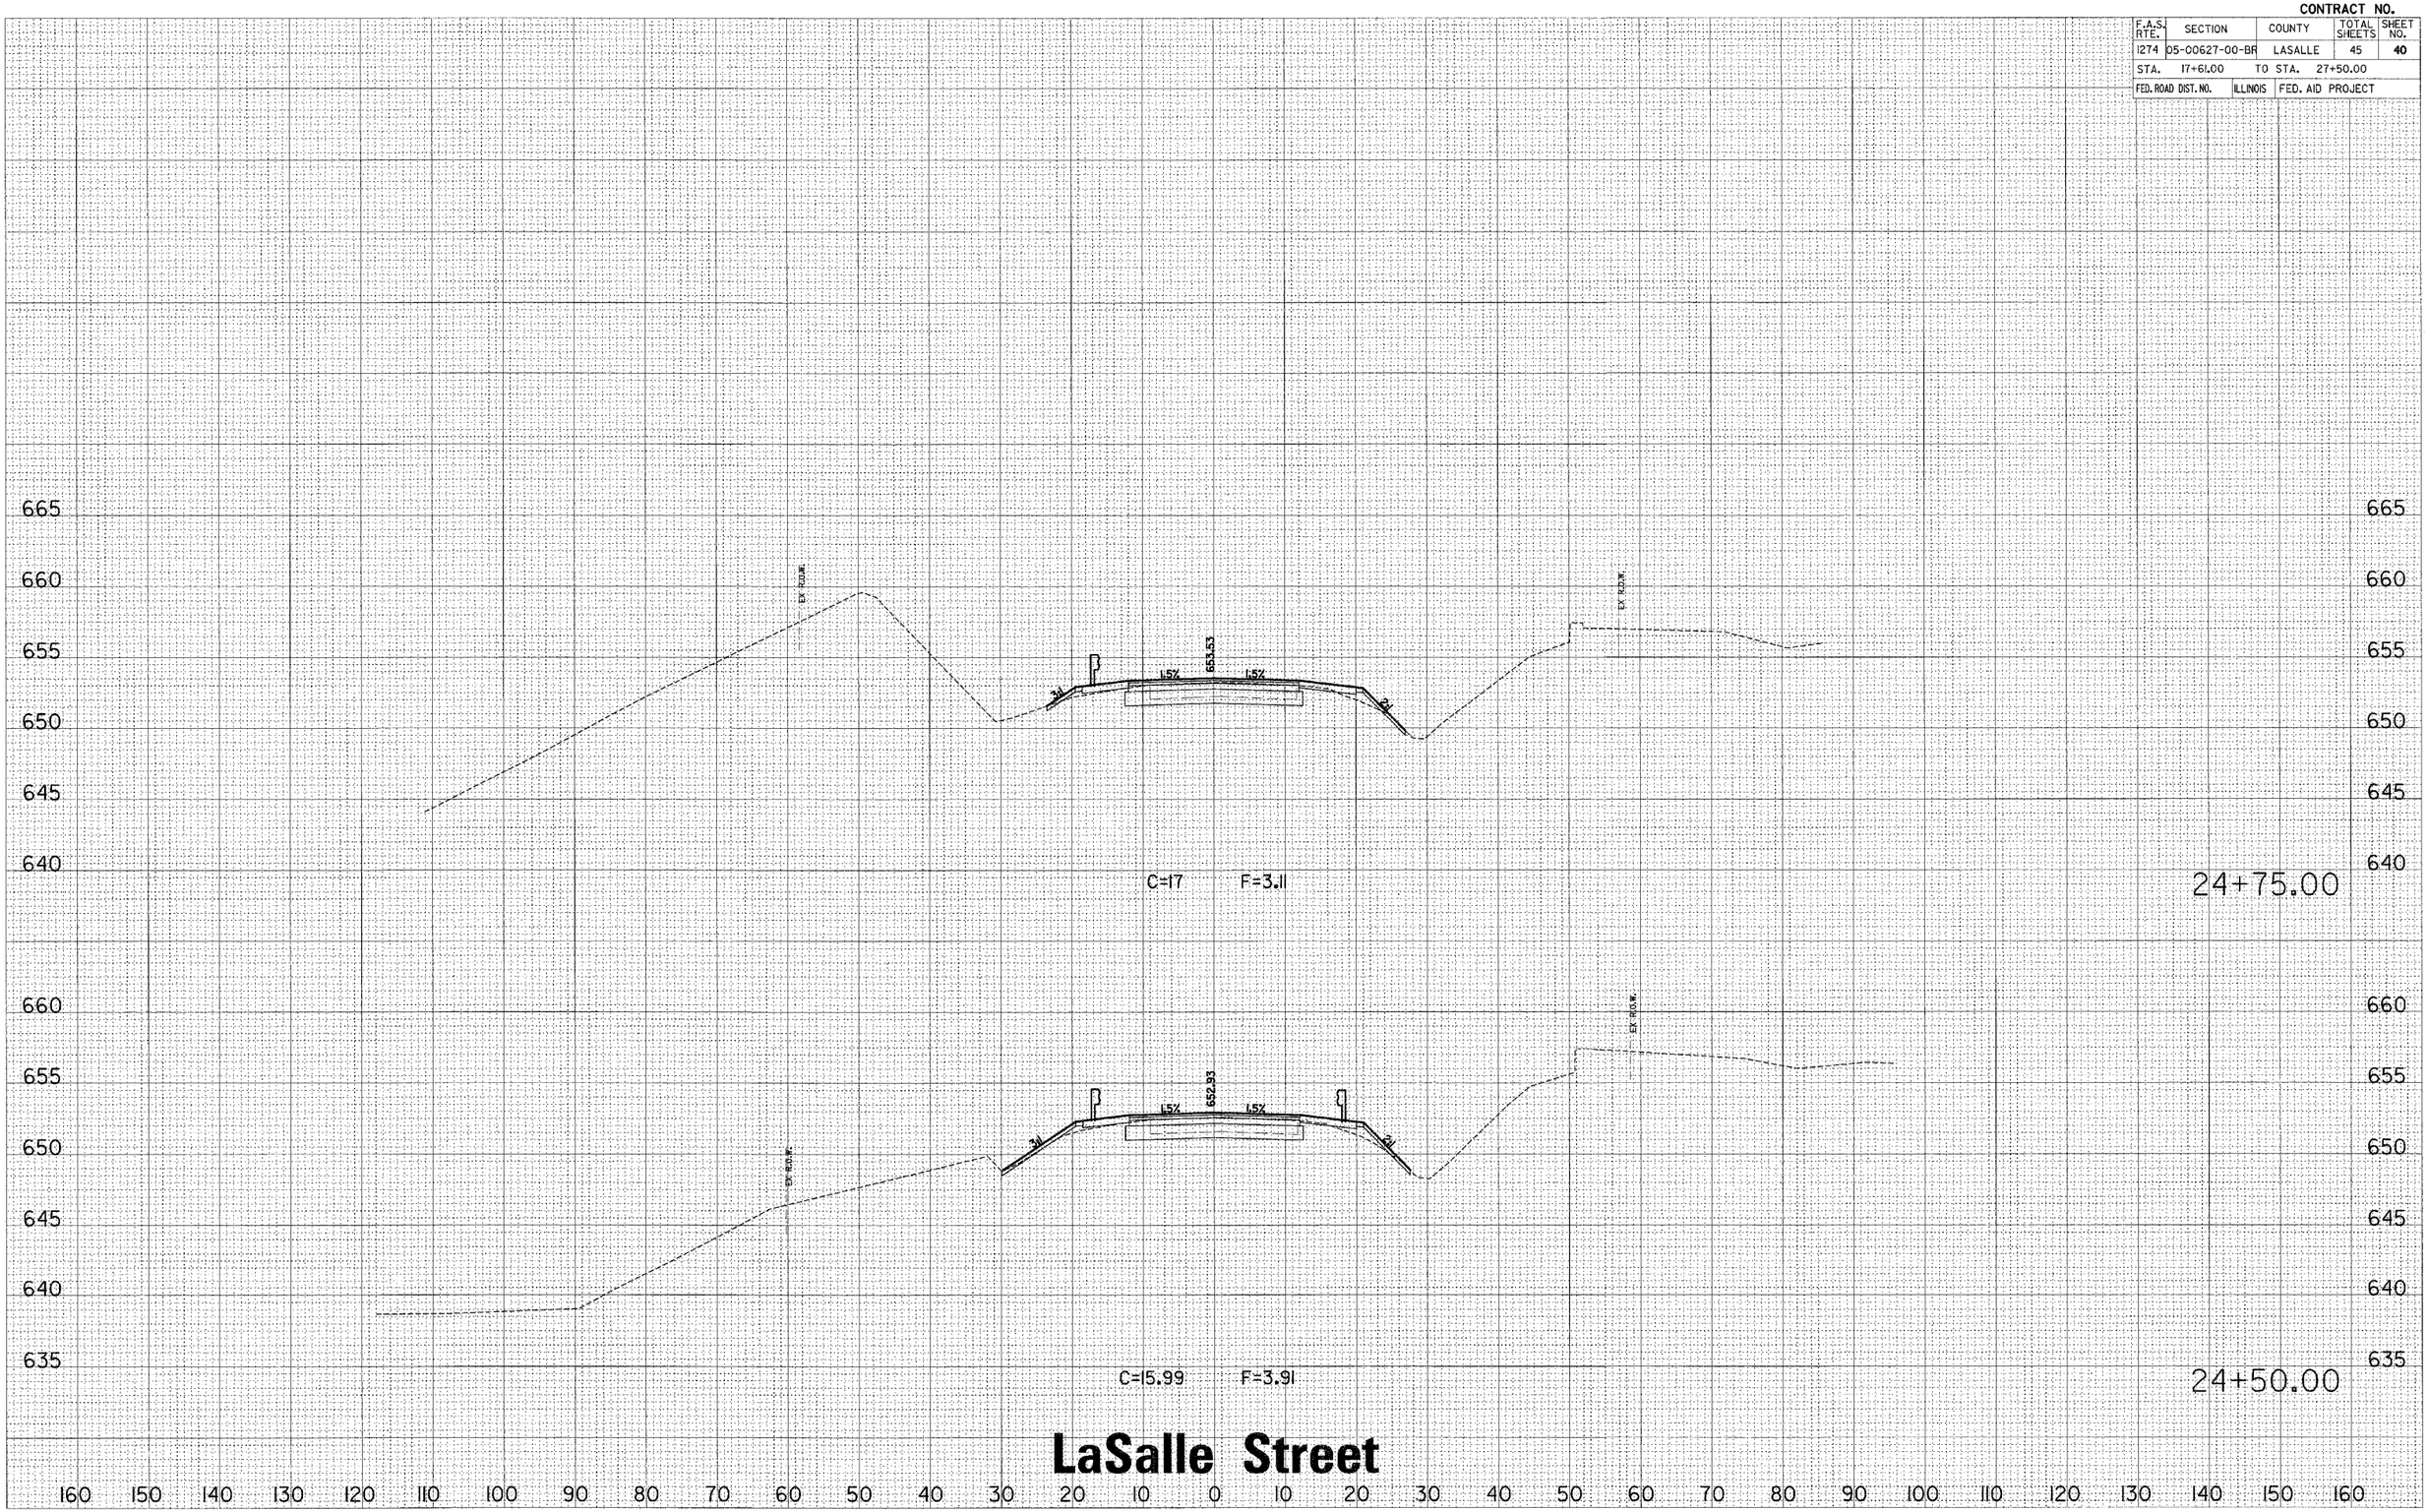

LaSalle Street

FINAL SURVEY: SURVEYED / PLOTTED / TEMPLATE / AREAS / AREAS CHECKED — NOTE BOOK NO. — BY — DATE

ORIGINAL SURVEY: SURVEYED / PLOTTED / TEMPLATE / AREAS / AREAS CHECKED — NO. — BY — DATE

PLOT DATE = 11/15/2007
FILE NAME = u:\jobs\smith\2007\070217 lasalle\ct-bridge replacement\cad\trans\fin_dwg\217_xs_lasalle.dgn
PLOT SCALE = $SCALE$
REFERENCE = REF