ROUTE	SECTION	CITY	TOTAL SHEETS	SHEET NO.
HOLLY ROAD	05-00076-00-PV	OLNEY	14	8
CONTRACT NO. 95541		ILLINOIS		

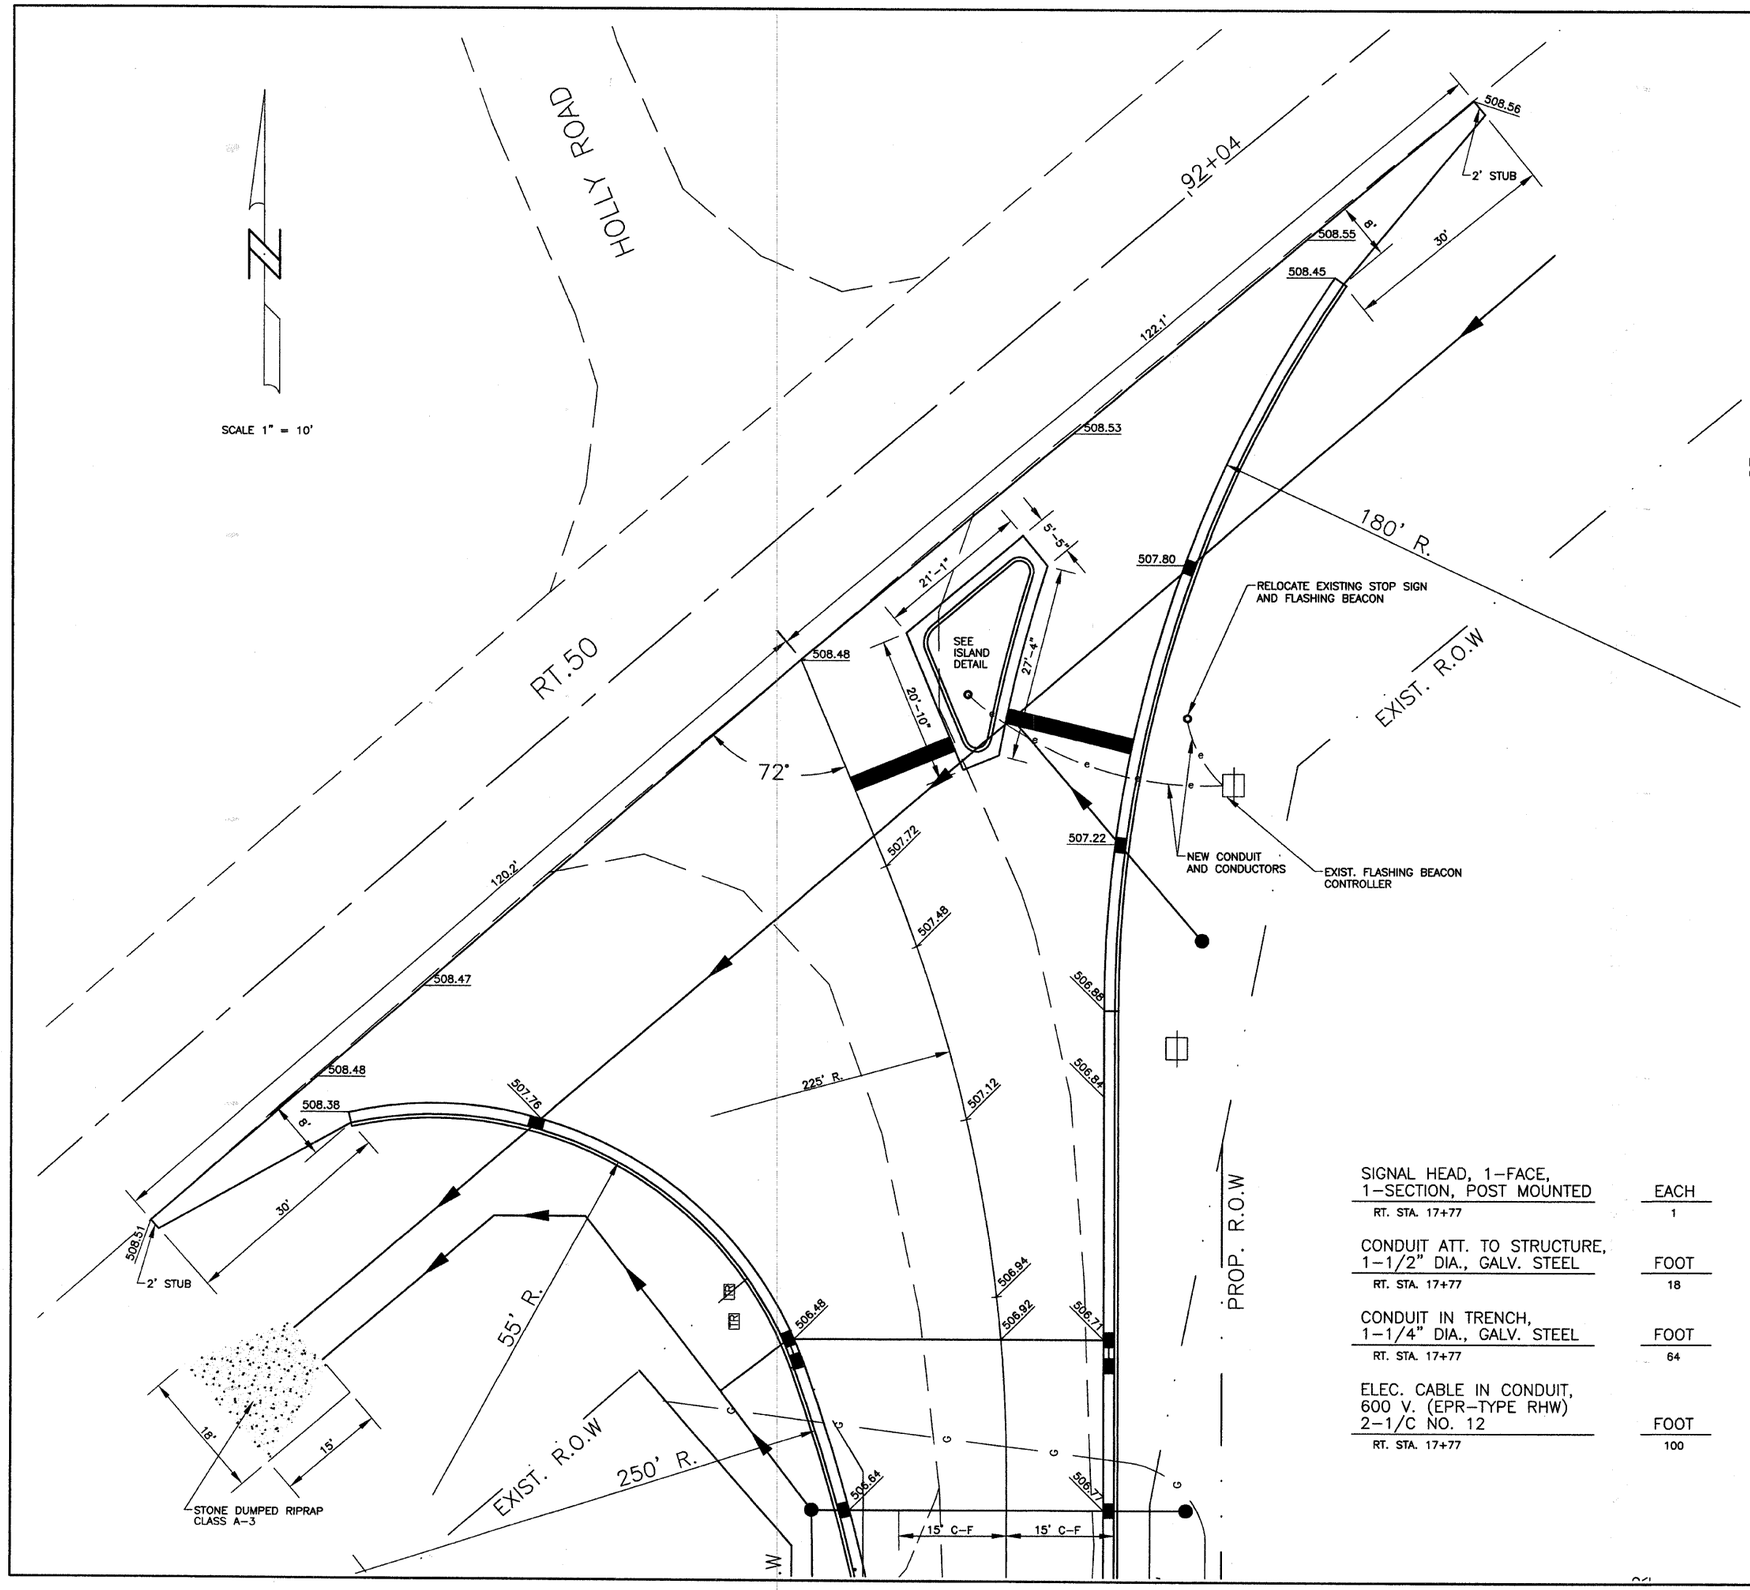

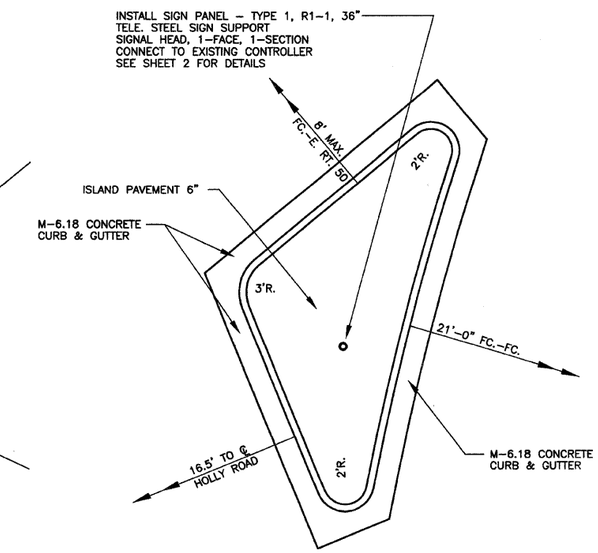

ISLAND DETAIL

SIGNAL HEAD, 1-FACE, 1-SECTION, POST MOUNTED RT. STA. 17+77	EACH	1
CONDUIT ATT. TO STRUCTURE, 1-1/2" DIA., GALV. STEEL RT. STA. 17+77	FOOT	18
CONDUIT IN TRENCH, 1-1/4" DIA., GALV. STEEL RT. STA. 17+77	FOOT	64
ELEC. CABLE IN CONDUIT, 600 V. (EPR-TYPE RHW) 2-1/C NO. 12 RT. STA. 17+77	FOOT	100

RELOCATE EXISTING FLASHING BEACON RT. STA. 17+77	EACH	1
PAINT PAV'T. MK. – LINE 24" RT. STA. 17+77	FOOT	35
SIGN PANEL – TYPE 1 RT. STA. 17+77	SQ. FT.	9.0
TELE. STEEL SIGN SUPPORTS RT. STA. 17+77	FOOT	16
ISLAND PAVEMENT RT. STA. 17+77	SQ. YD.	21
COMB. CONC. CURB & GUTTER, TYPE M- 6.18 RT. STA. 17+77	FOOT	82