CONTRACT NO. 98777

F.A.S. RTE.	SECTION	COUNTY	TOTAL SHEETS	SHEET NO.
2905	113B-1	WILLIAMSON	87	25
STA. 377+00		TO STA. 377+09.47		
FED. ROAD DIST. NO.	ILLINOIS	FED. AID PROJECT		

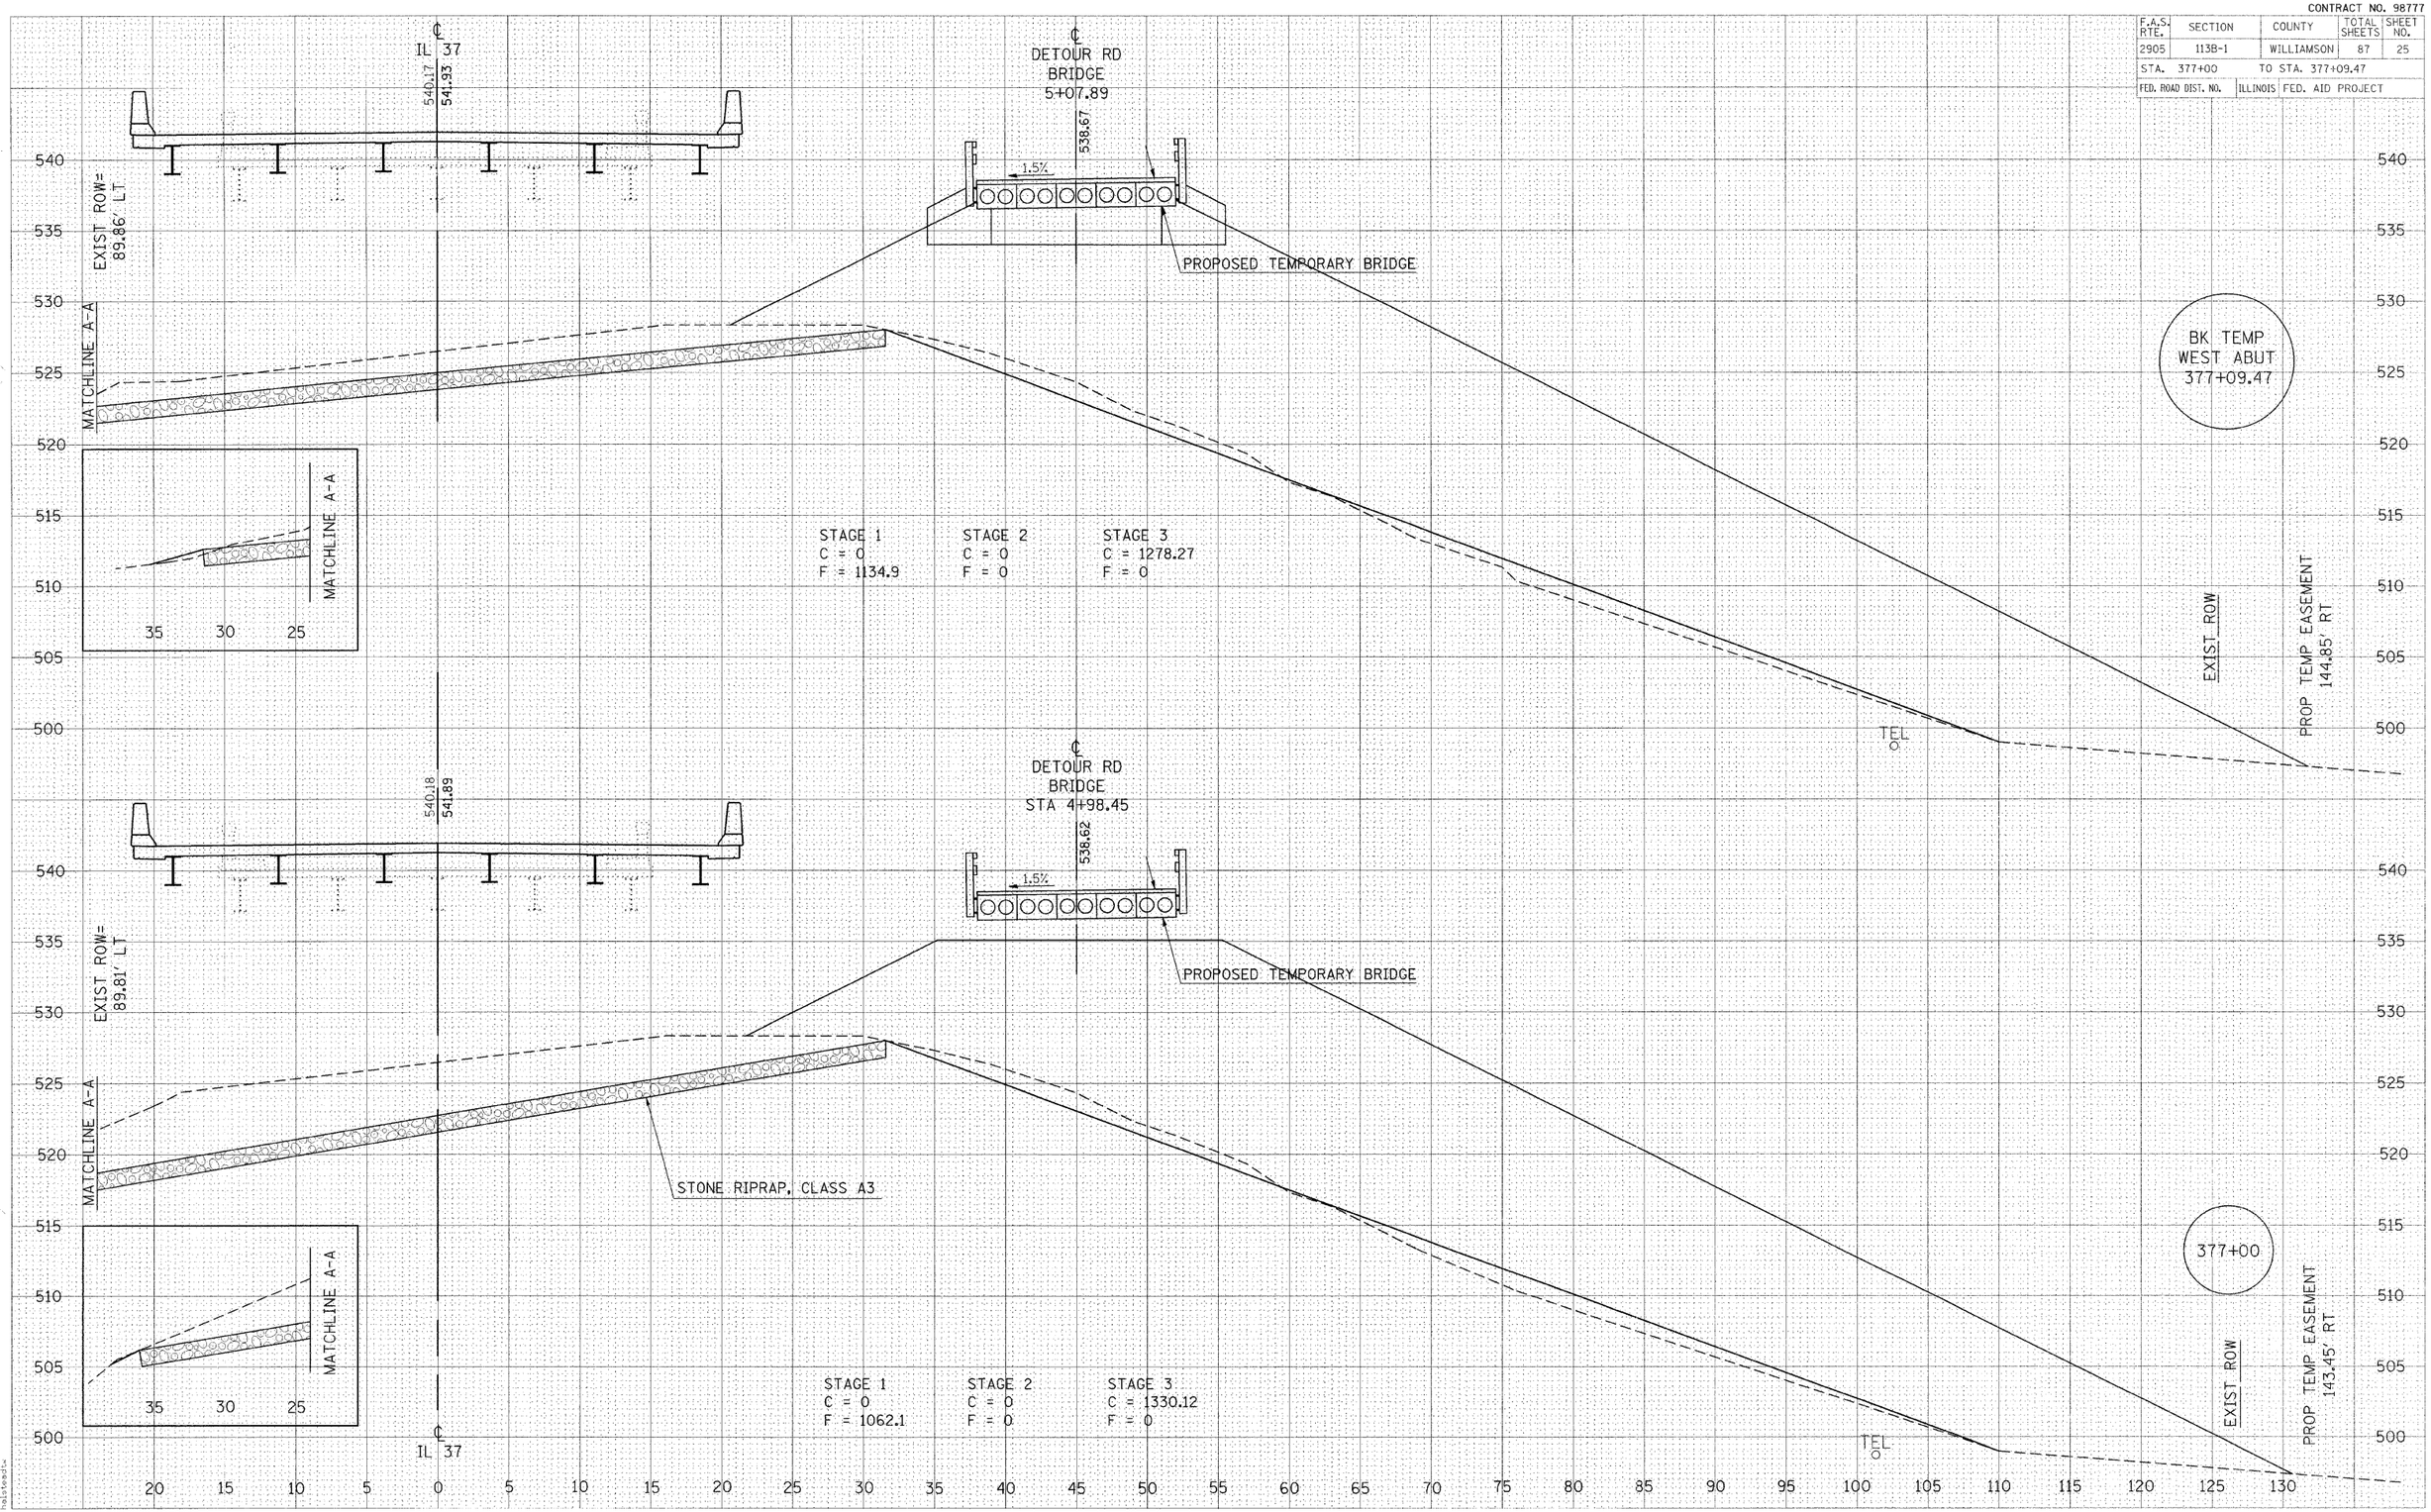

CROSS SECTIONS – IL 37 OVER BNRR