CONTRACT NO. 98777

| F.A.S. RTE. | SECTION | COUNTY | TOTAL SHEETS | SHEET NO. |
|---|---|---|---|---|
| 2905 | 113B-1 | WILLIAMSON | 87 | 29 |
| STA. 379+50 | | TO STA. 380+00 | | |
| FED. ROAD DIST. NO. | ILLINOIS | FED. AID PROJECT | | |

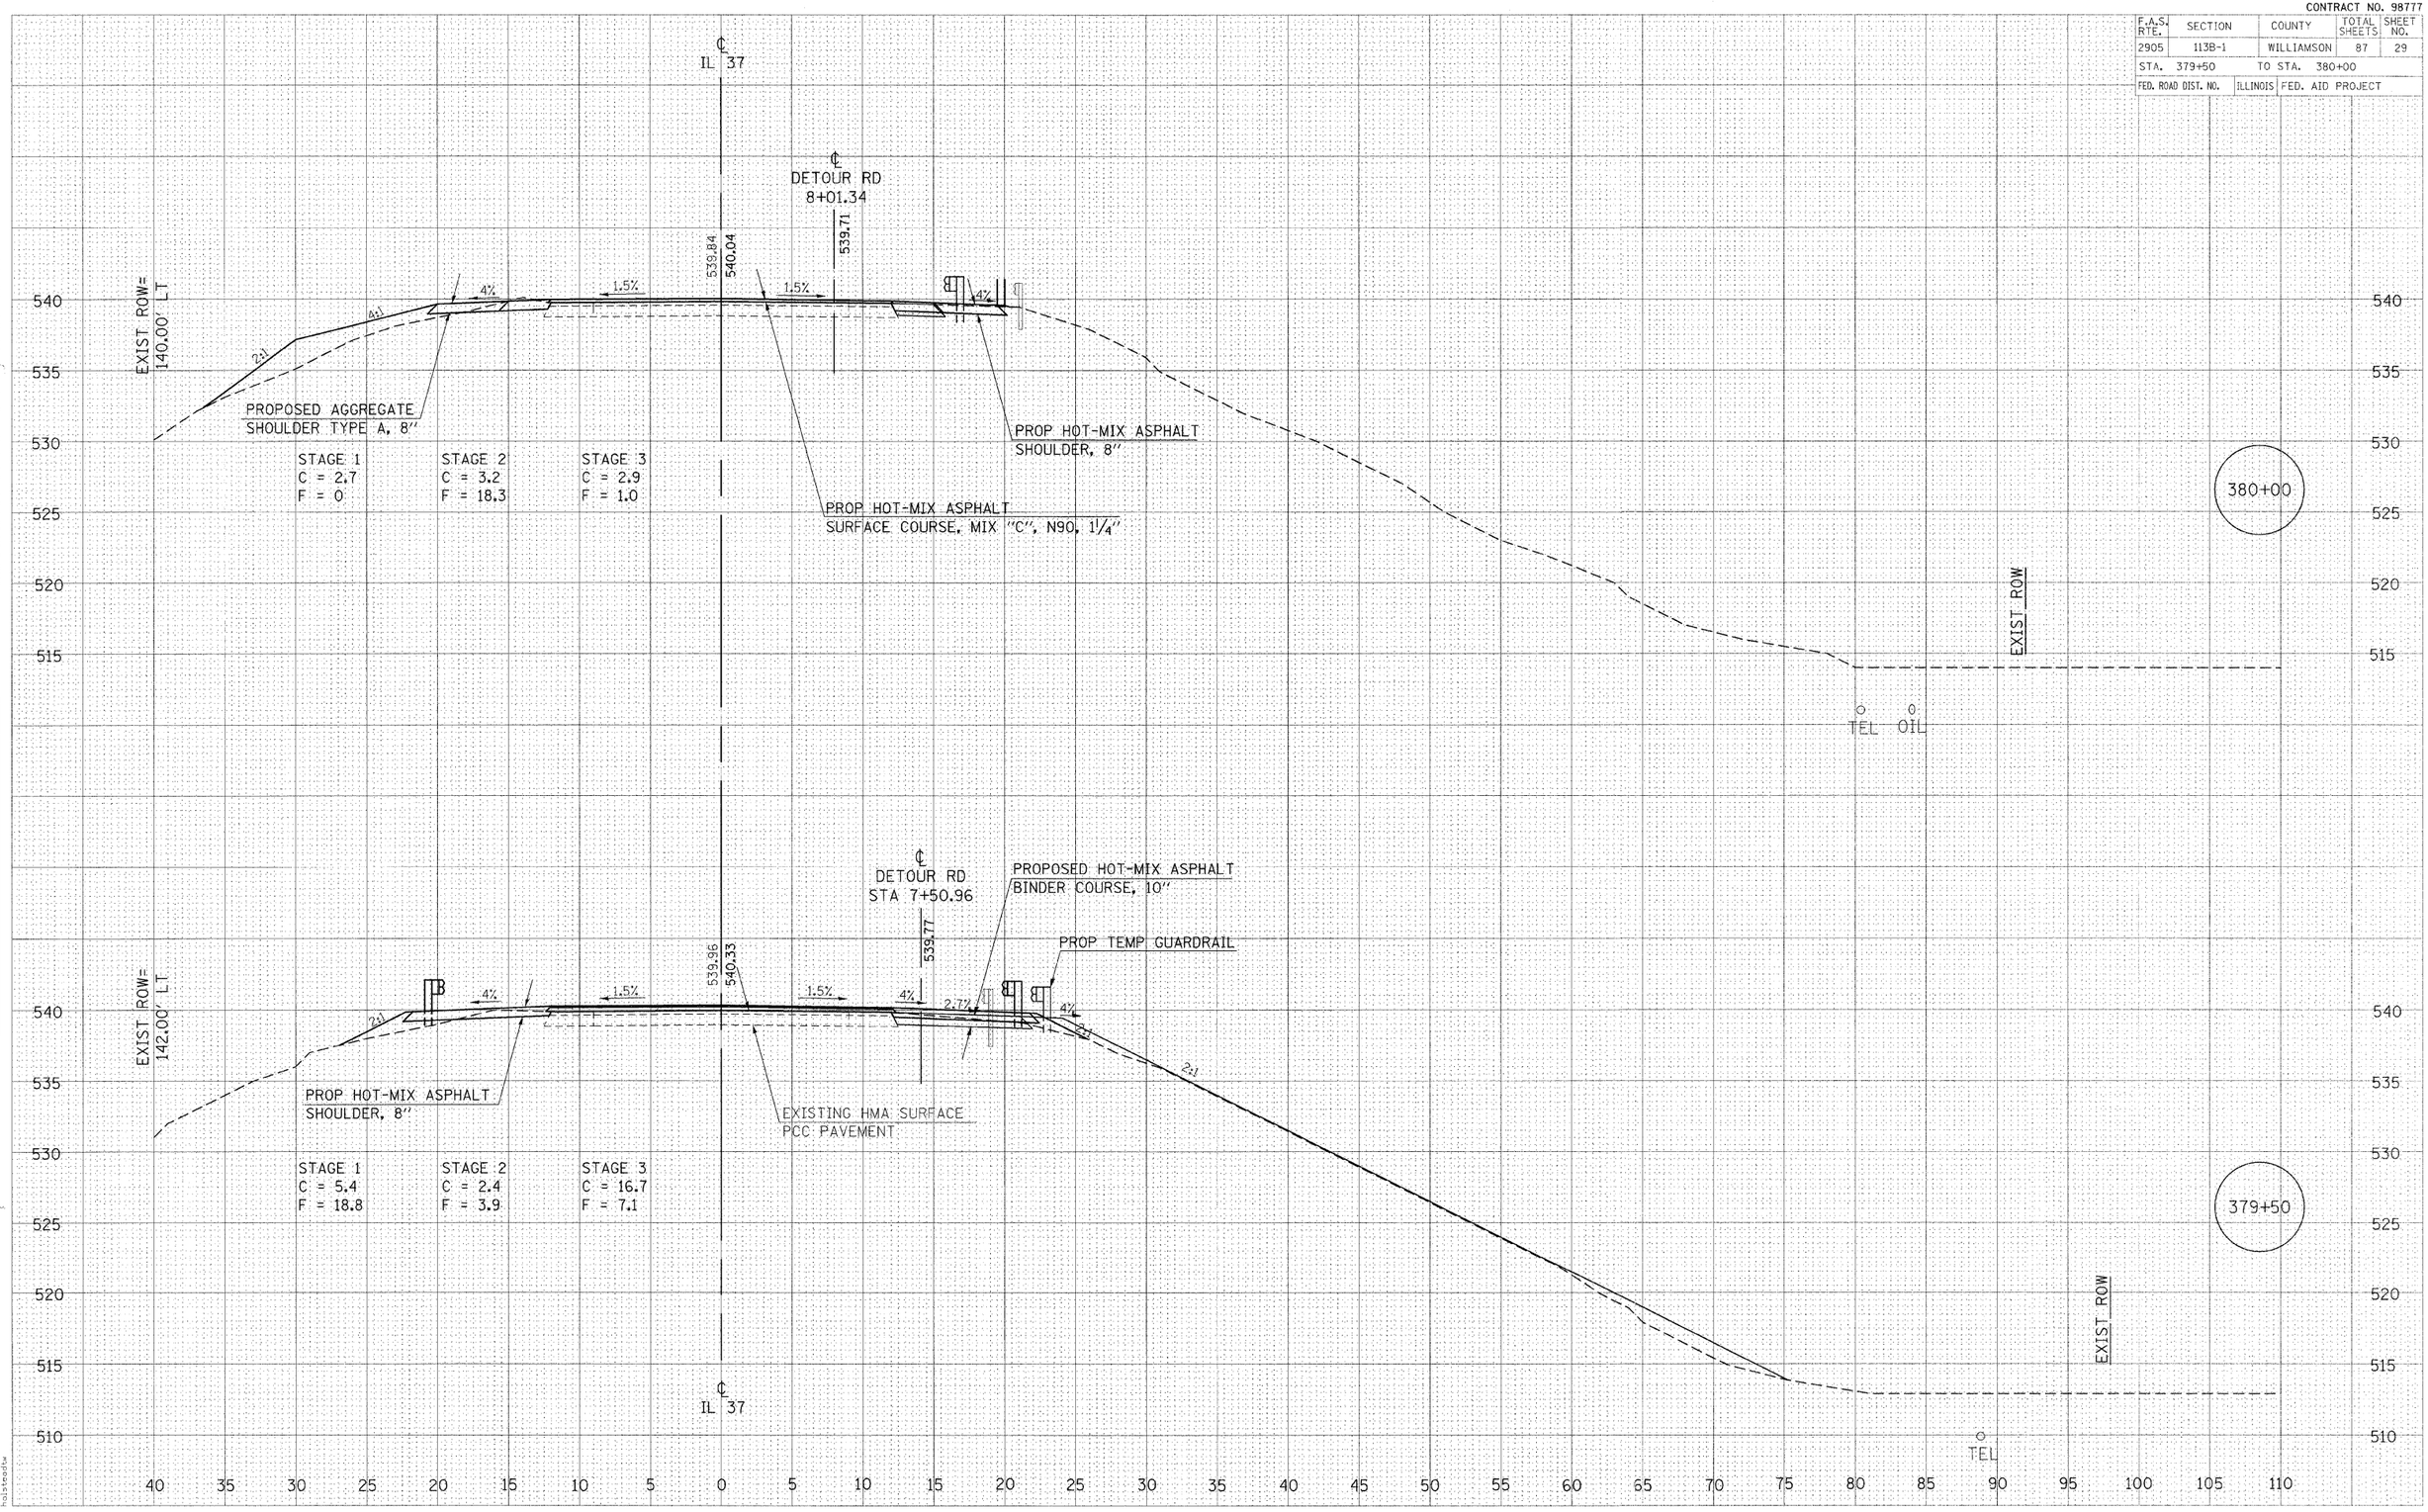


**CROSS SECTIONS – IL 37 OVER BNRR**

FINAL SURVEY NOTE BOOK NO. | SURVEYED BY | PLOTTED BY | TEMPLATE AREAS | AREAS CHECKED | DATE

ORIGINAL SURVEY NOTE BOOK NO. | SURVEYED BY | PLOTTED BY | TEMPLATE AREAS | AREAS CHECKED | DATE

12/10/2007
c:\projects\y90\783\100-0827.sdgn
90.00000 / IN.
hoskinsdw