CONTRACT NO 98777

F.A.P. RTE.	SECTION	COUNTY	TOTAL SHEETS	SHEET NO
726	113B-2	WILLIAMSON	87	55
FED. ROAD DIST. NO.		ILLINOIS	FED. AID PROJECT	

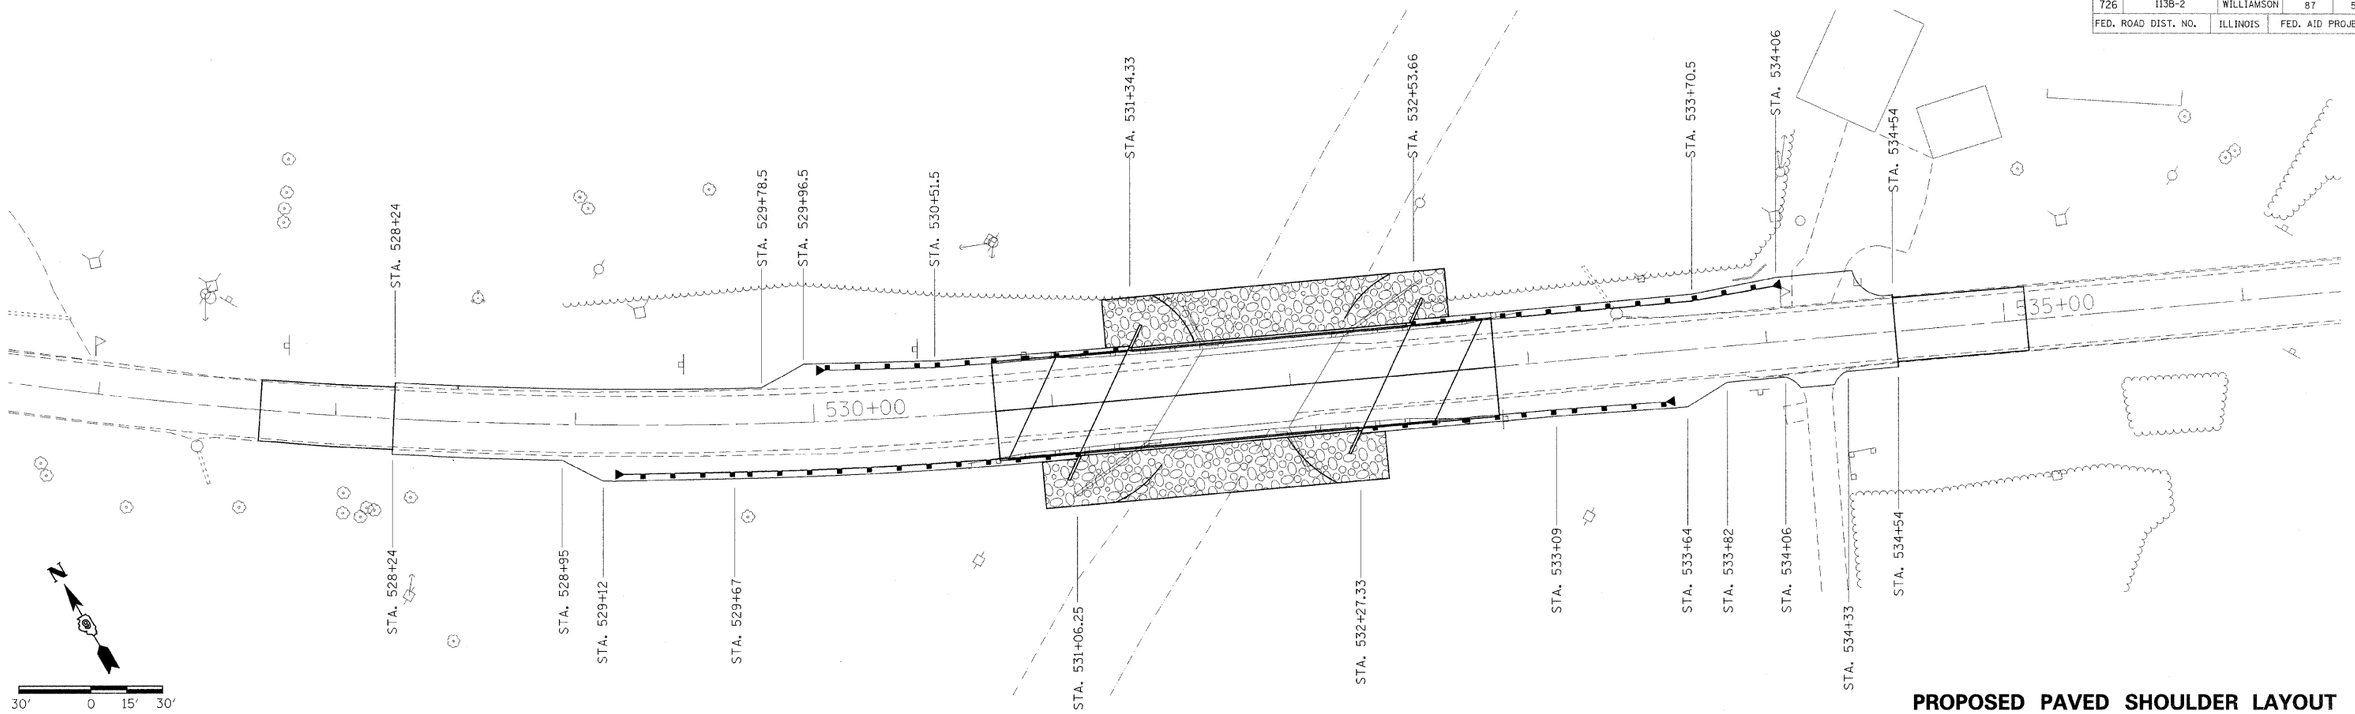

PROPOSED PAVED SHOULDER LAYOUT

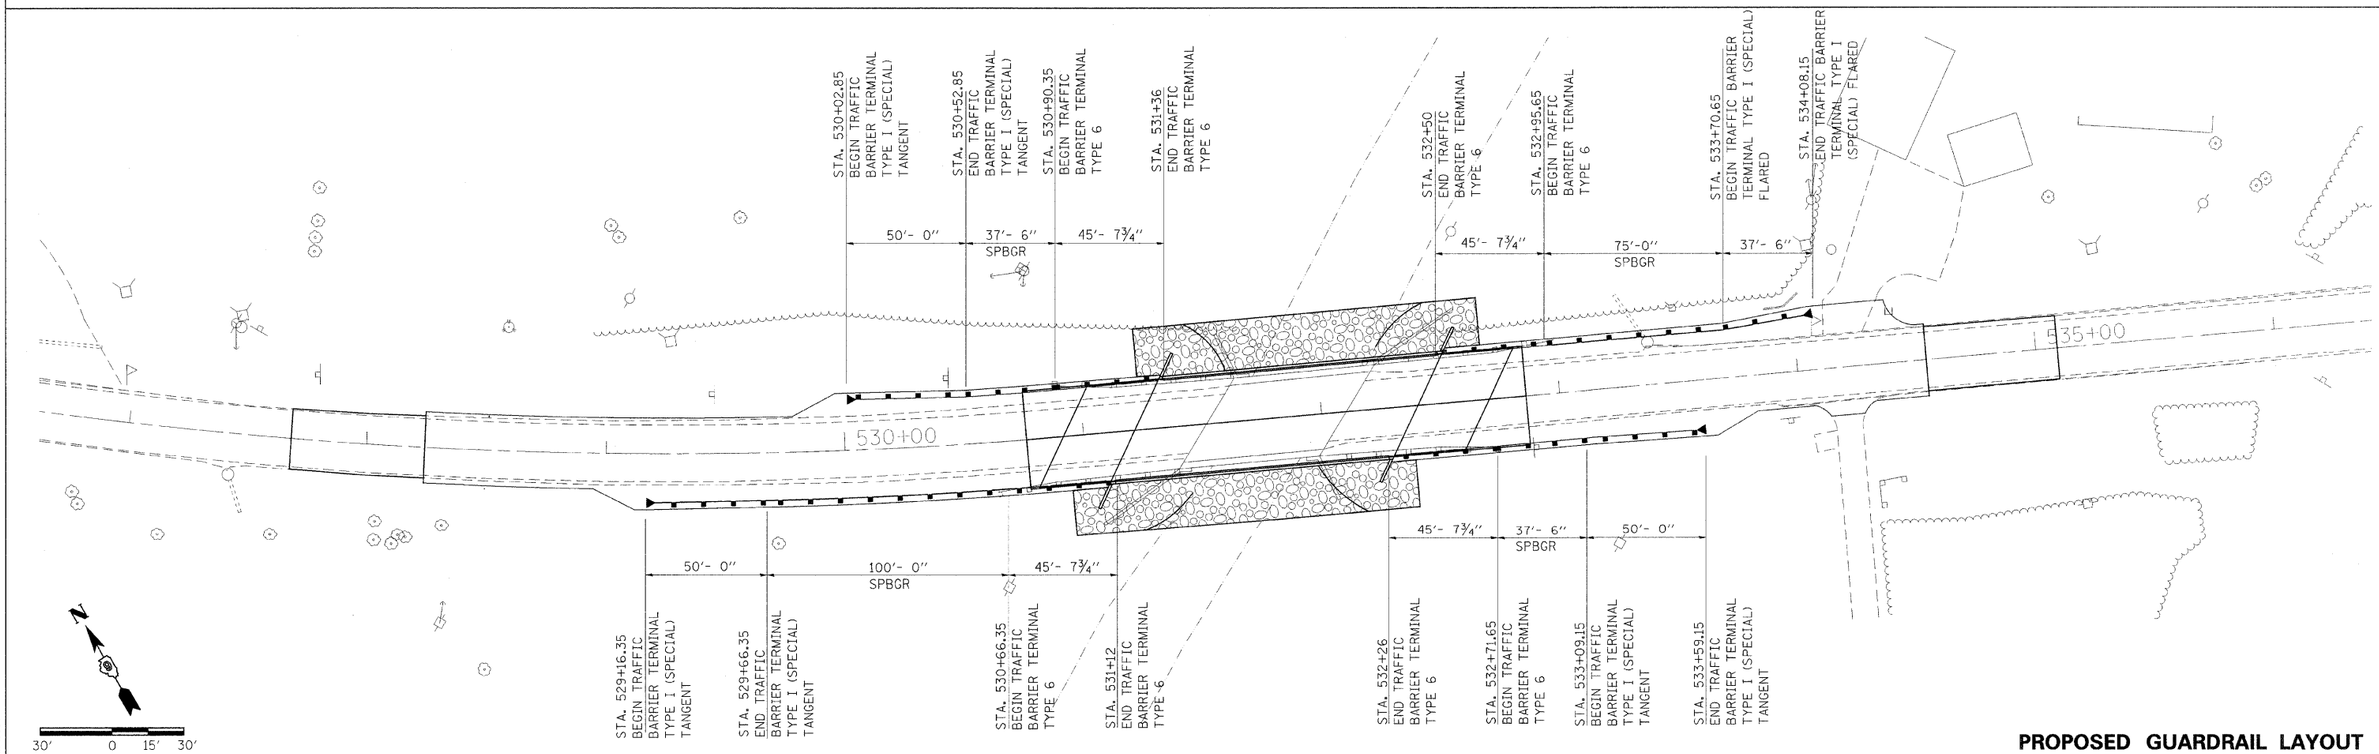

PROPOSED GUARDRAIL LAYOUT

12/3/2007
c:\projects\gm01703\d00-0028.sm32
3140260 / IAL
backsheets

PAVED SHOULDER/GUARDRAIL LAYOUT
IL 37 OVER LITTLE SALINE CREEK