CONTRACT NO. 98777

F.A.P RTE.	SECTION	COUNTY	TOTAL SHEETS	SHEET NO.
T26	113B-2	WILLIAMSON	87	58
STA. 528+50.00		TO STA. 529+75.00		
FED. ROAD DIST. NO.	ILLINOIS	FED. AID PROJECT		

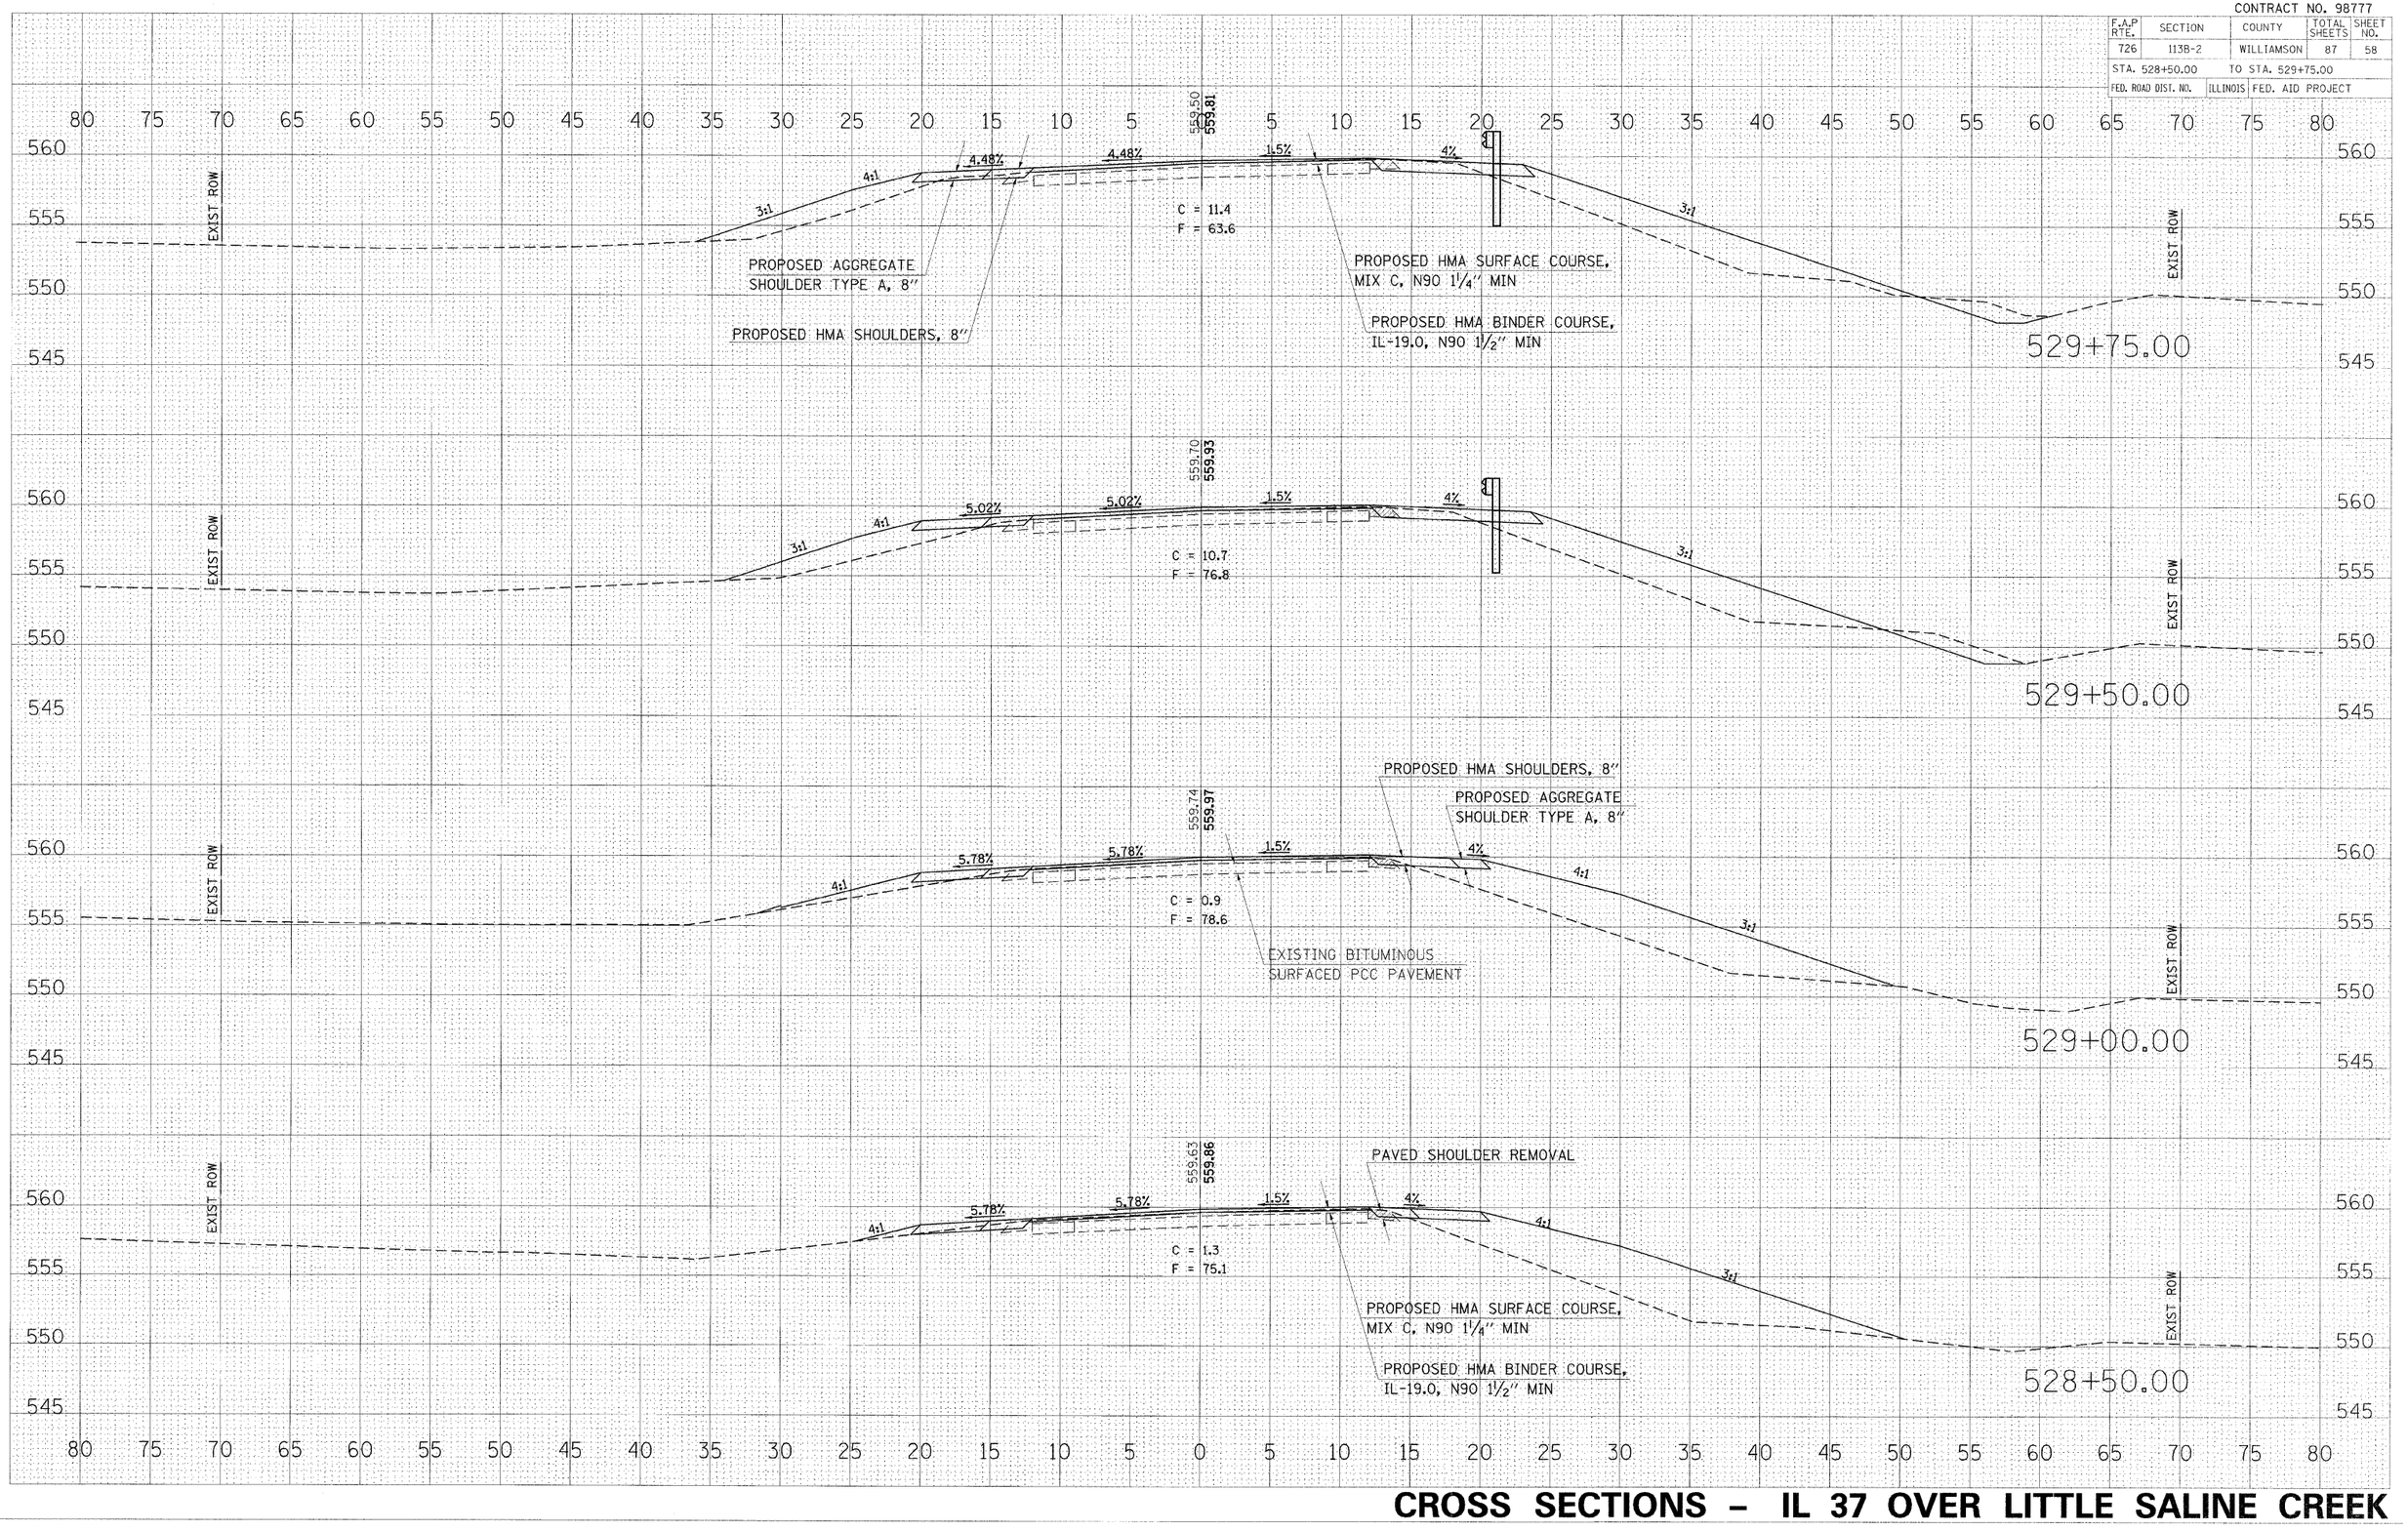

FINAL SURVEY — NOTE BOOK — NO. — DATE — BY — SURVEYED — PLOTTED — TEMPLATE — AREAS — AREAS CHECKED

ORIGINAL SURVEY — NOTE BOOK — NO. — DATE — BY — SURVEYED — PLOTTED — TEMPLATE — AREAS — AREAS CHECKED

PLOT DATE = 12/3/2007
FILE NAME = c:\projects\d9017031\102-0028\sht\d9017102.dgn
PLOT SCALE = 5.0000 ' / IN.
USER NAME = holsteadtw

CROSS SECTIONS – IL 37 OVER LITTLE SALINE CREEK