CONTRACT NO. 98777

F.A.P RTE.	SECTION	COUNTY	TOTAL SHEETS	SHEET NO.
726	113B-2	WILLIAMSON	87	59
STA. 530+00.00		TO STA. 530+50.00		
FED. ROAD DIST. NO.	ILLINOIS	FED. AID PROJECT		

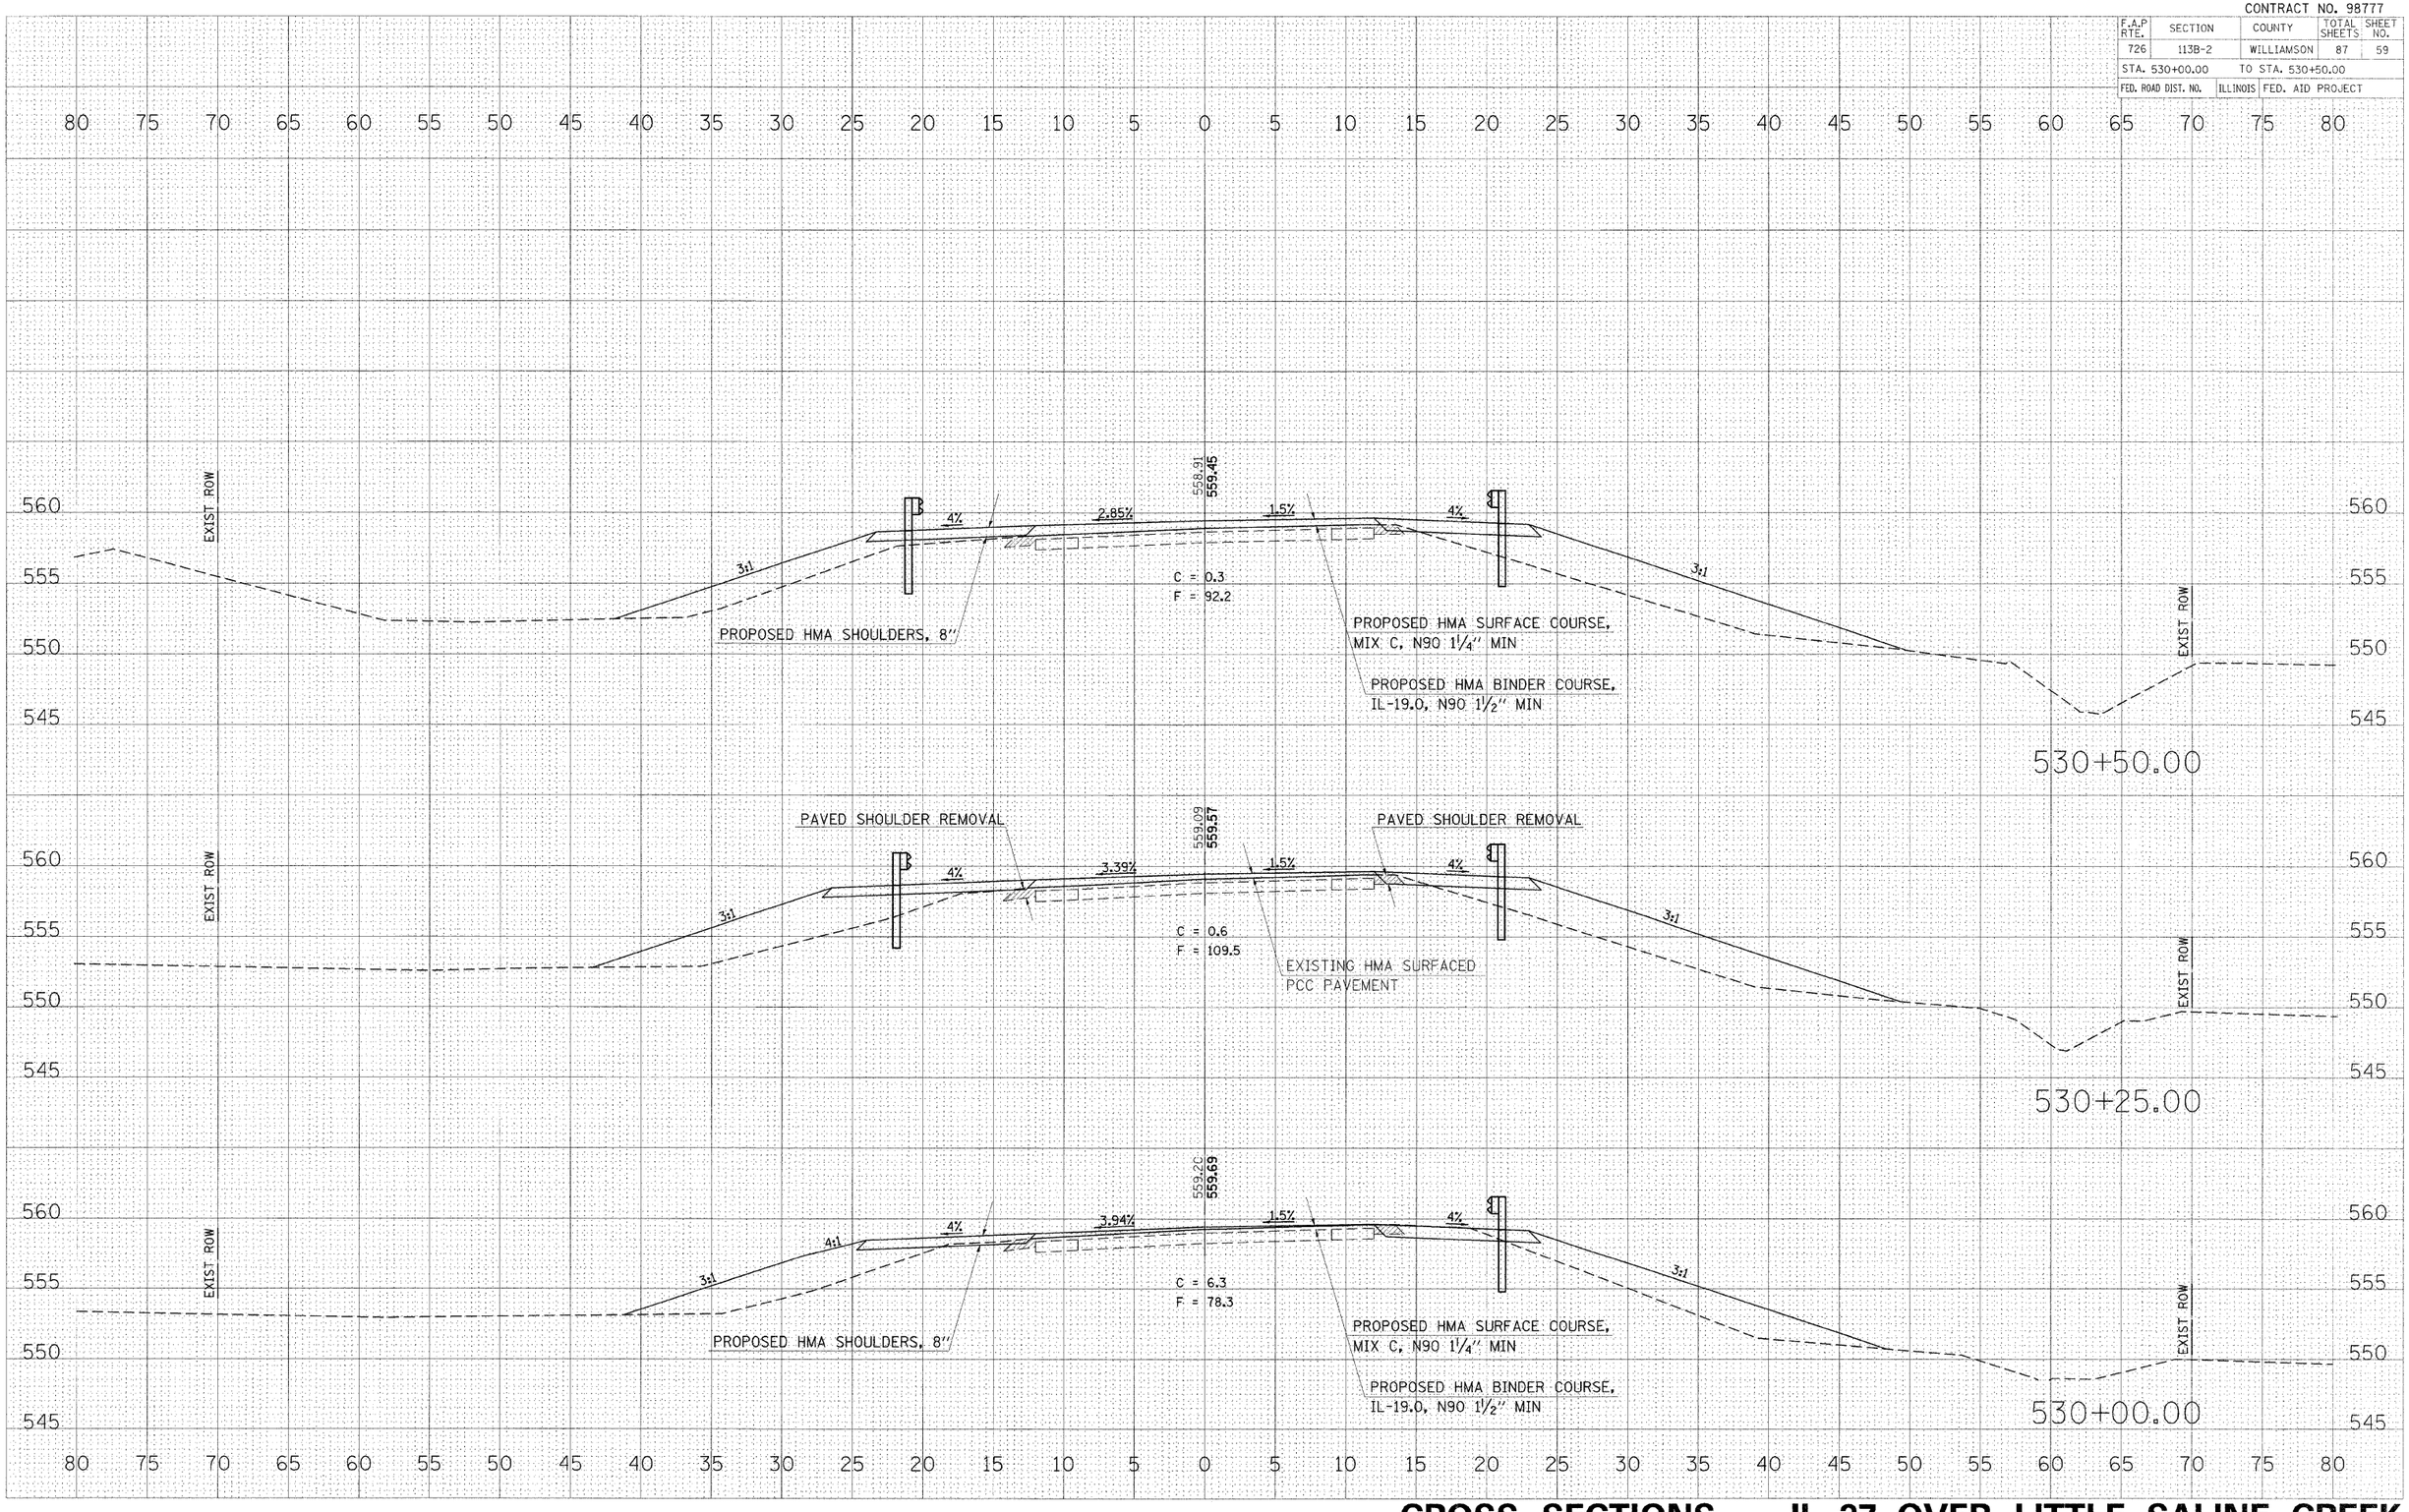

CROSS SECTIONS – IL 37 OVER LITTLE SALINE CREEK

FINAL SURVEY	SURVEYED	BY	DATE
NOTE BOOK	PLOTTED		
NO.	TEMPLATE		
	AREAS		
	AREAS CHECKED		

ORIGINAL SURVEY	SURVEYED	BY	DATE
NOTE BOOK	PLOTTED		
NO.	TEMPLATE		
	AREAS		
	AREAS CHECKED		

PLOT DATE = 12/3/2007
FILE NAME = c:\pwworking\d-ps\d0170231\bl00-00228\sht-xsec.dgn
PLOT SCALE = 5.0000 ' / IN.
USER NAME = halstead