CONTRACT NO. 98777

F.A.P RTE.	SECTION	COUNTY	TOTAL SHEETS	SHEET NO.
726	113B-2	WILLIAMSON	87	60
STA. 530+75.00		TO STA. 531+21.50		
FED. ROAD DIST. NO.	ILLINOIS	FED. AID PROJECT		

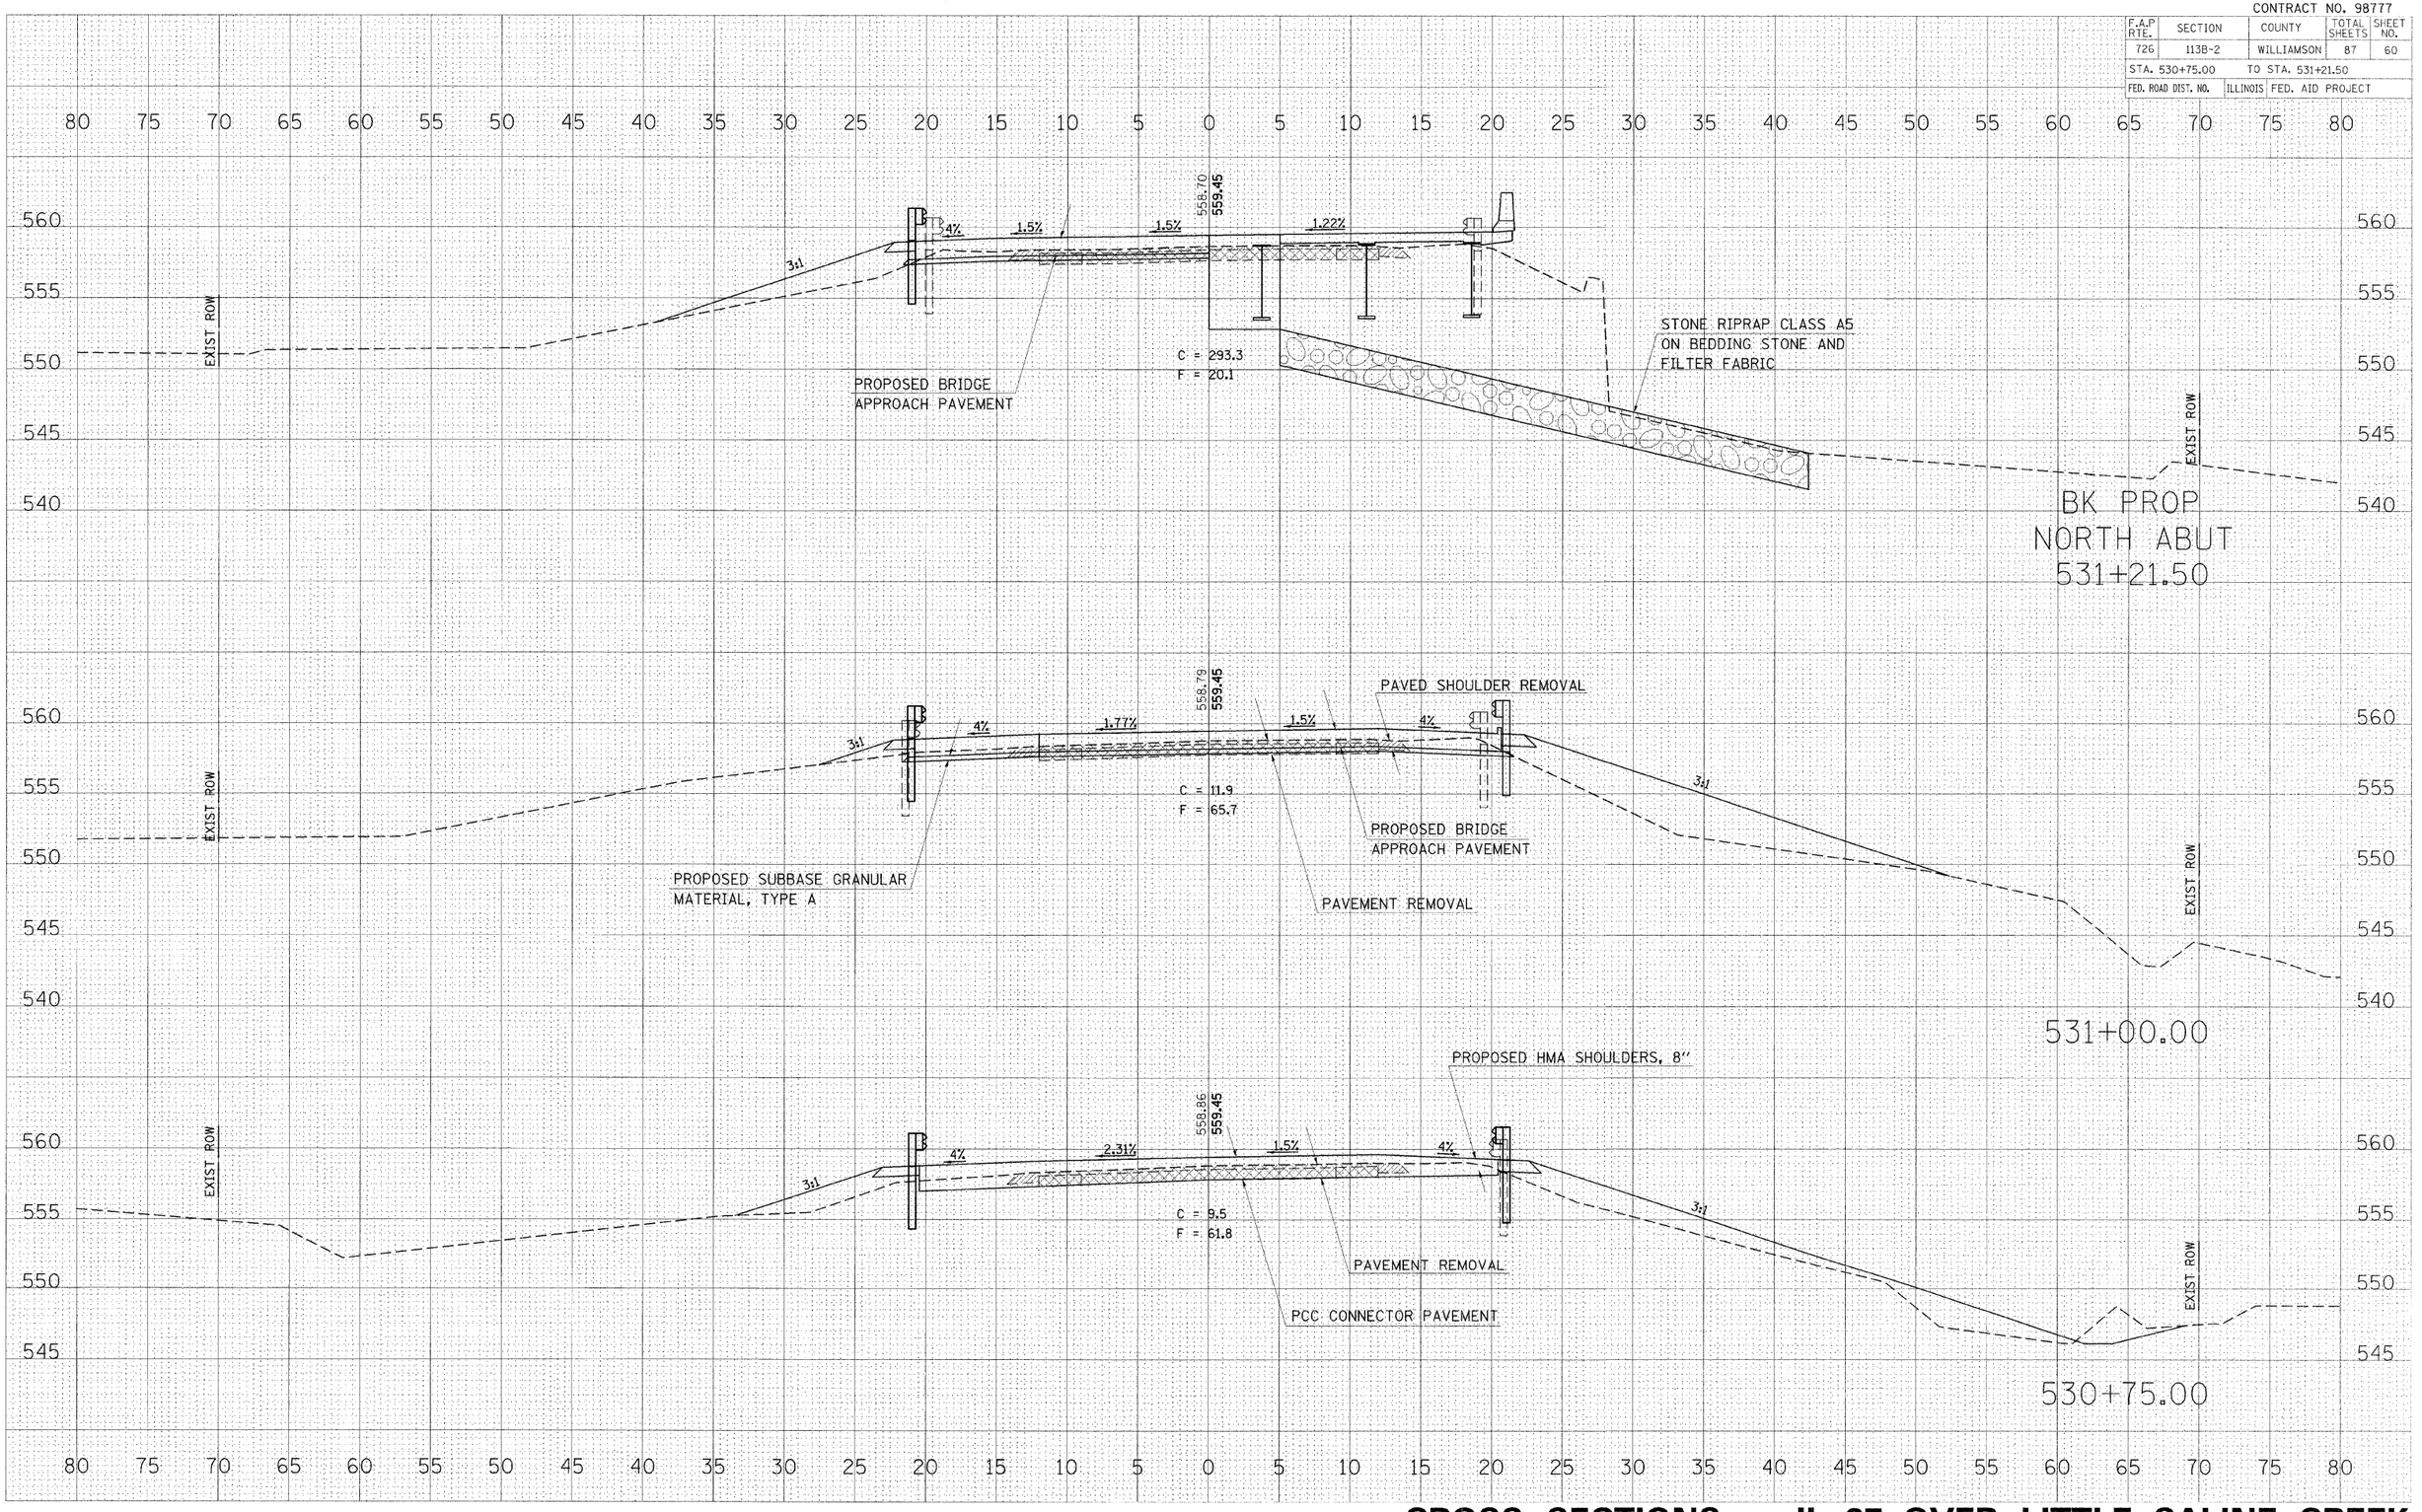

CROSS SECTIONS – IL 37 OVER LITTLE SALINE CREEK

FINAL SURVEY	NOTE BOOK	NO.
SURVEYED		BY
PLOTTED		DATE
TEMPLATE		
AREAS		AREAS CHECKED

ORIGINAL SURVEY	NOTE BOOK	NO.
SURVEYED		BY
PLOTTED		DATE
TEMPLATE		
AREAS		AREAS CHECKED

PLOT DATE = 12/3/2007
FILE NAME = c:\projects\d981783\l08-0023-sht-cs.dgn
PLOT SCALE = 5.0000 ' / IN.
USER NAME = halstaedtw