CONTRACT NO. 98777

F.A.P RTE.	SECTION	COUNTY	TOTAL SHEETS	SHEET NO.
726	113B-2	WILLIAMSON	87	61
STA. 531+50.00		TO STA. 532+00.00		
FED. ROAD DIST. NO.	ILLINOIS	FED. AID PROJECT		

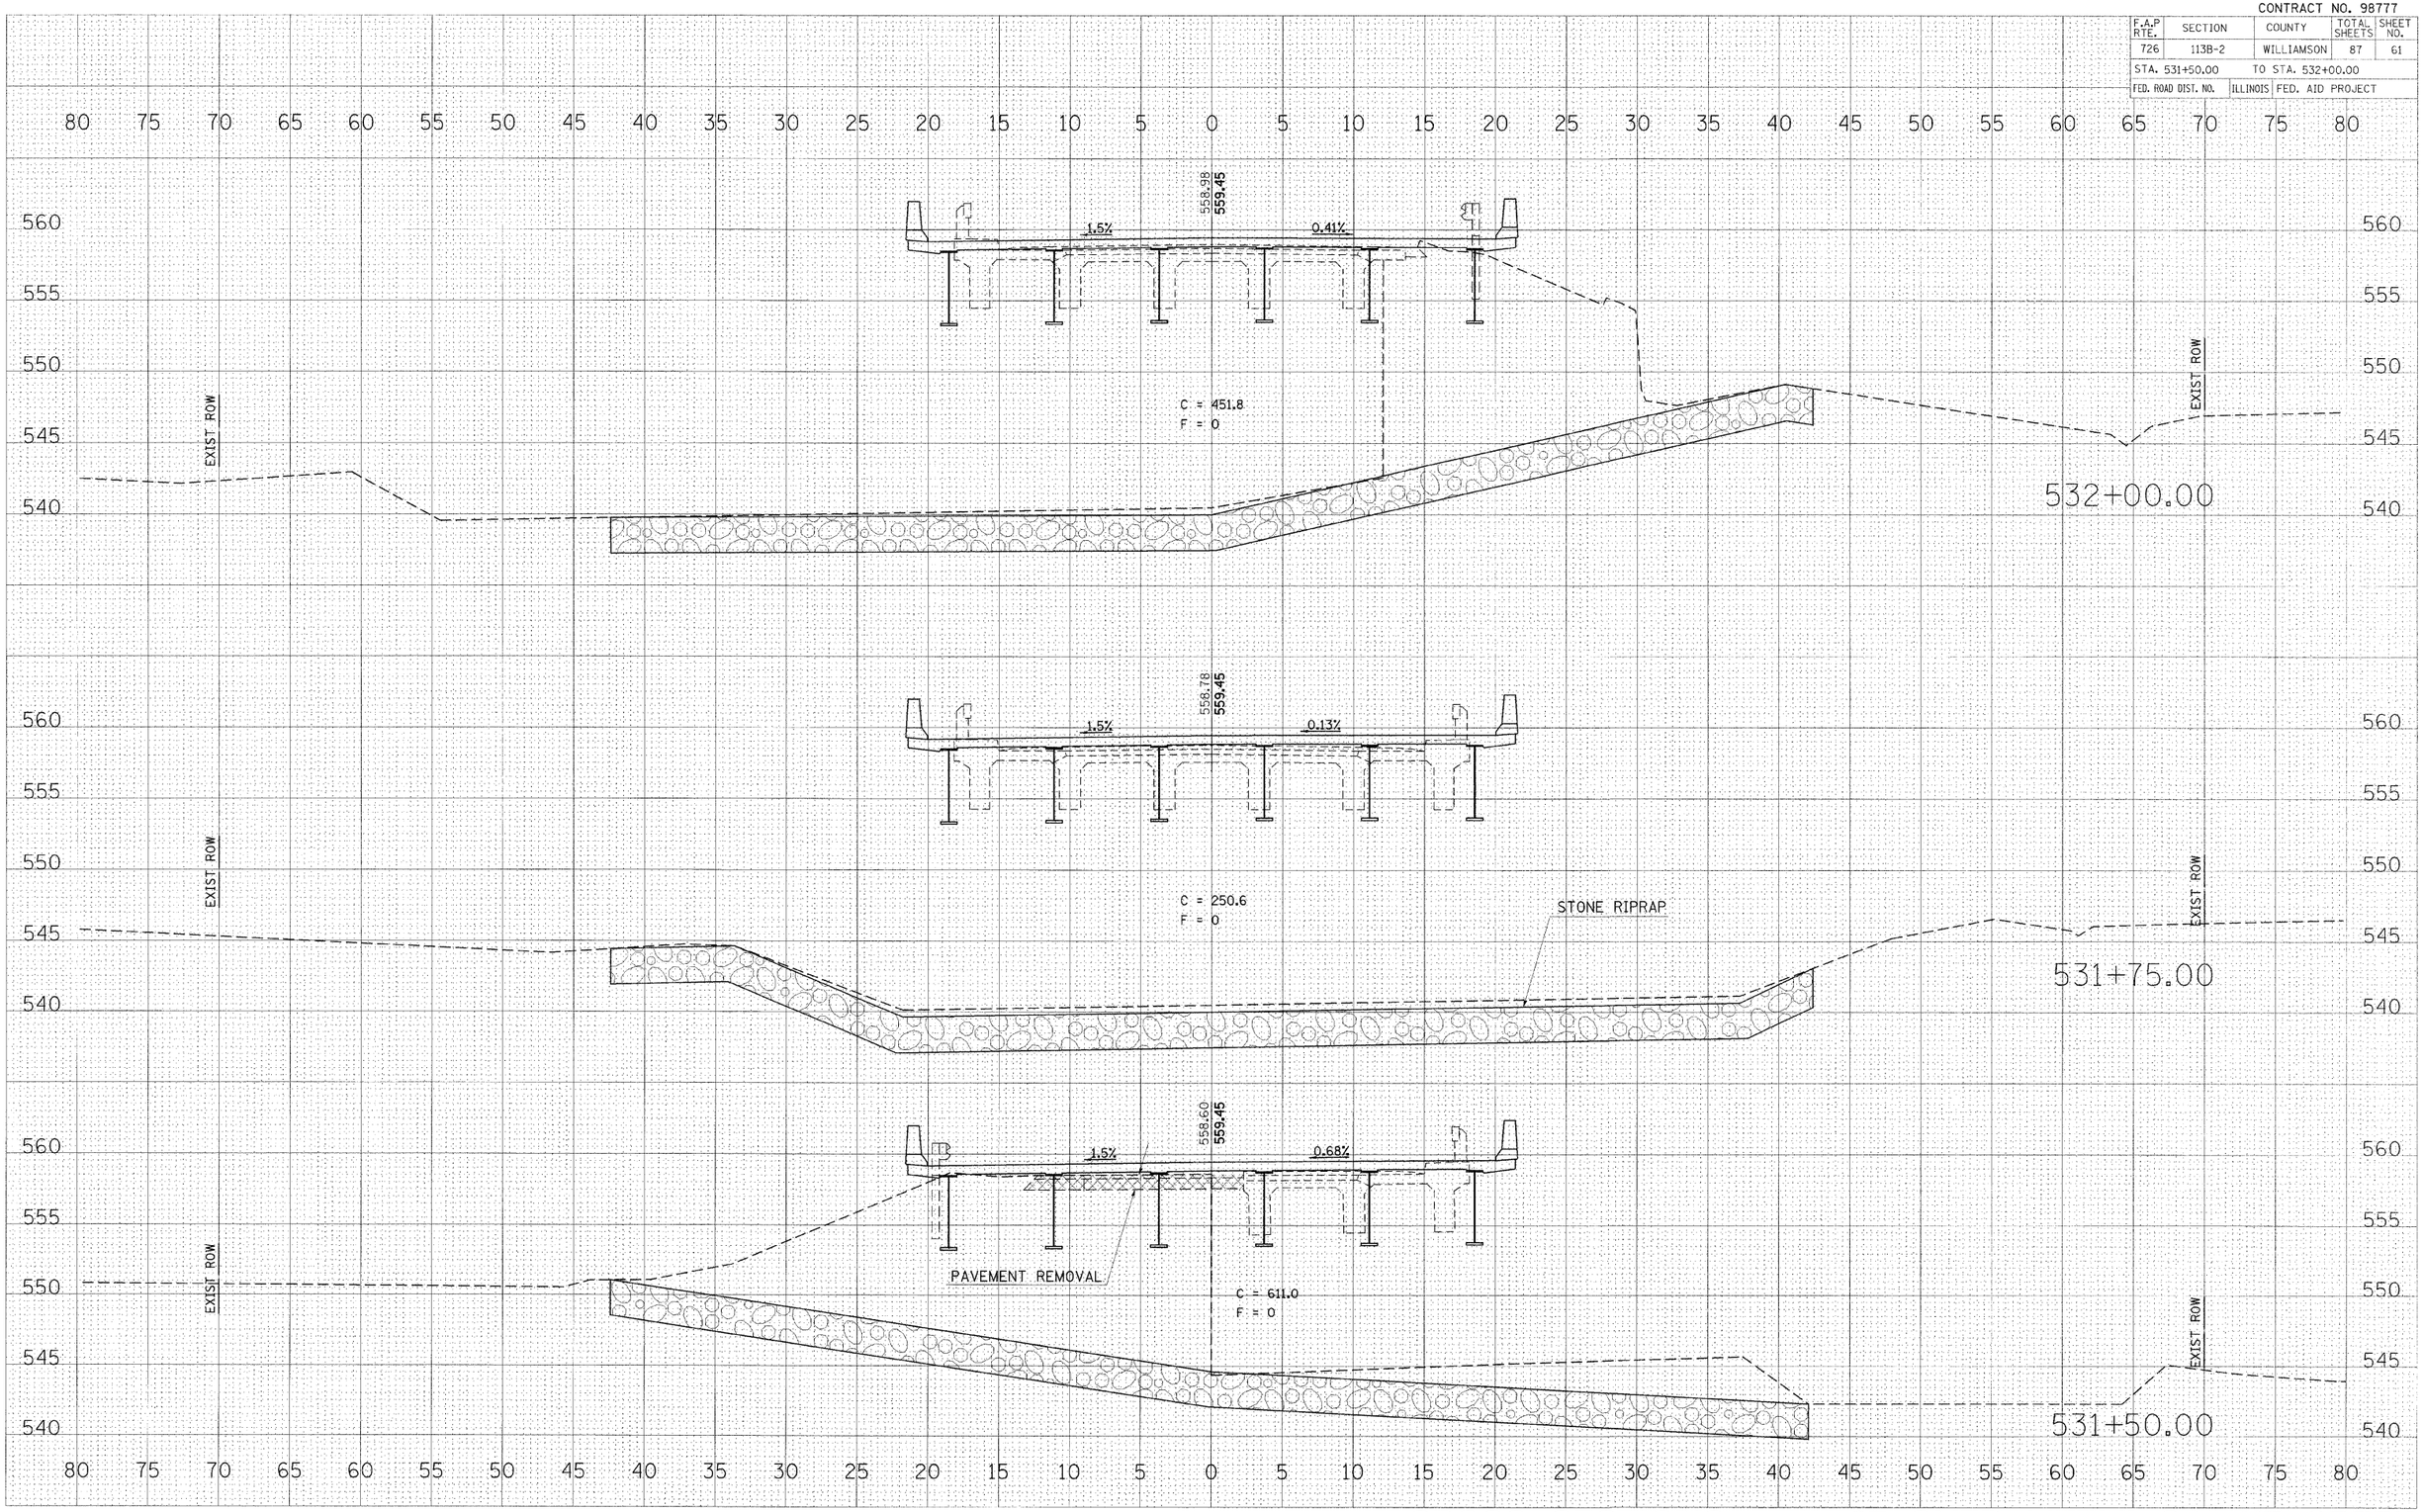

CROSS SECTIONS – IL 37 OVER LITTLE SALINE CREEK

FINAL / DRAFT
NOTE BOOK
NO.
SURVEYED
PLOTTED
TEMPLATE
AREAS
AREAS CHECKED
BY
DATE

ORIGINAL SURVEY
NOTE BOOK
NO.
SURVEYED
PLOTTED
TEMPLATE
AREAS
CAD CHECKED
BY
DATE

PLOT DATE = 12/3/2007
FILE NAME = c:\projects\vr98178\sht-0028.dgn
PLOT SCALE = 5.0000 ' / IN.
USER NAME = halstead