CONTRACT NO. 98777

F.A.P RTE.	SECTION	COUNTY	TOTAL SHEETS	SHEET NO.
726	113B-2	WILLIAMSON	87	63
STA. 533+00.00		TO STA. 533+50.00		
FED. ROAD DIST. NO.	ILLINOIS	FED. AID PROJECT		

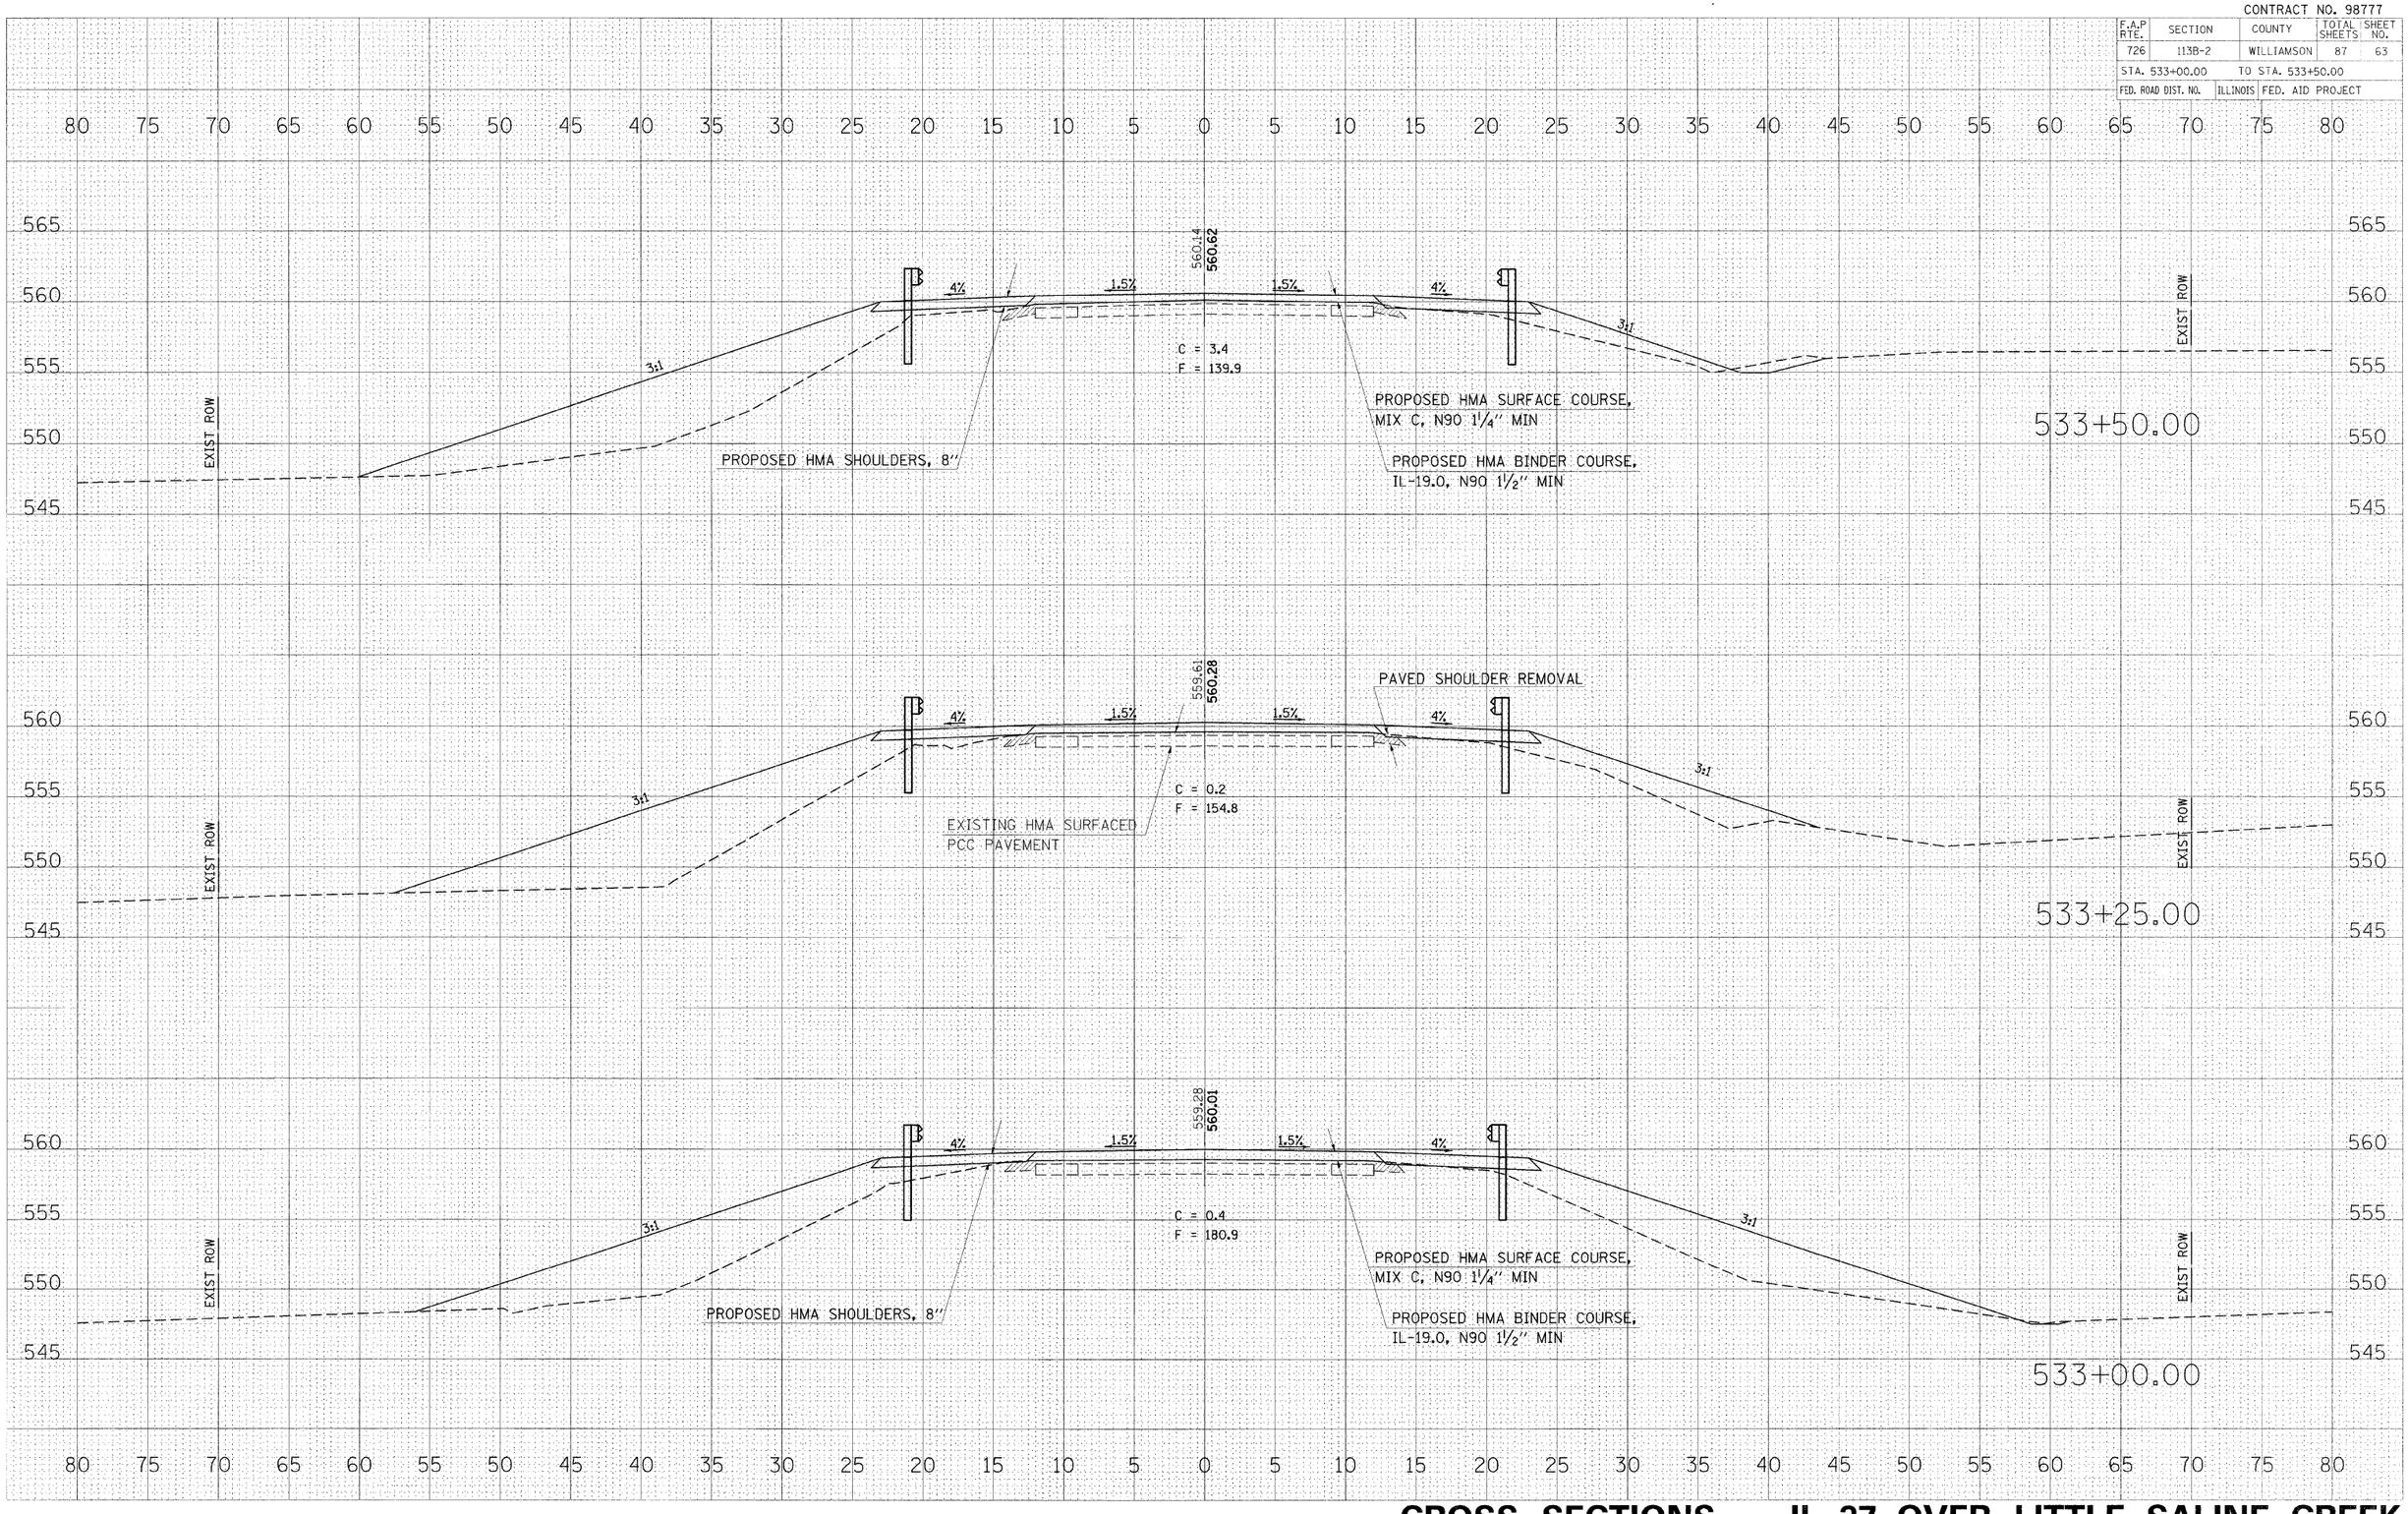

CROSS SECTIONS – IL 37 OVER LITTLE SALINE CREEK

FINAL SURVEY		BY	DATE
NOTE BOOK	SURVEYED		
	PLOTTED		
	TEMPLATE		
	AREAS		
NO.	AREAS CHECKED		

ORIGINAL SURVEY		BY	DATE
	SURVEYED		
	PLOTTED		
NOTE BOOK	TEMPLATE		
NO.	AREAS CHECKED		

PLOT DATE = 12/3/2007
FILE NAME = c:\pwworking\d901783\d00-0028.sht
PLOT SCALE = 5.0000 ' / IN.
USER NAME = halsteadw