EXIST. CURVE E_FOX-2
PI STA. = 199+18.59
Δ = 101° 49' 14" (RT)
D = 82° 41' 55"
R = 69.28'
T = 85.28'
L = 123.12'
E = 40.60'
e = -----
T.R. = -----
S.E. RUN = -----
P.C. STA. = 198+33.31
P.T. STA. = 199+56.43

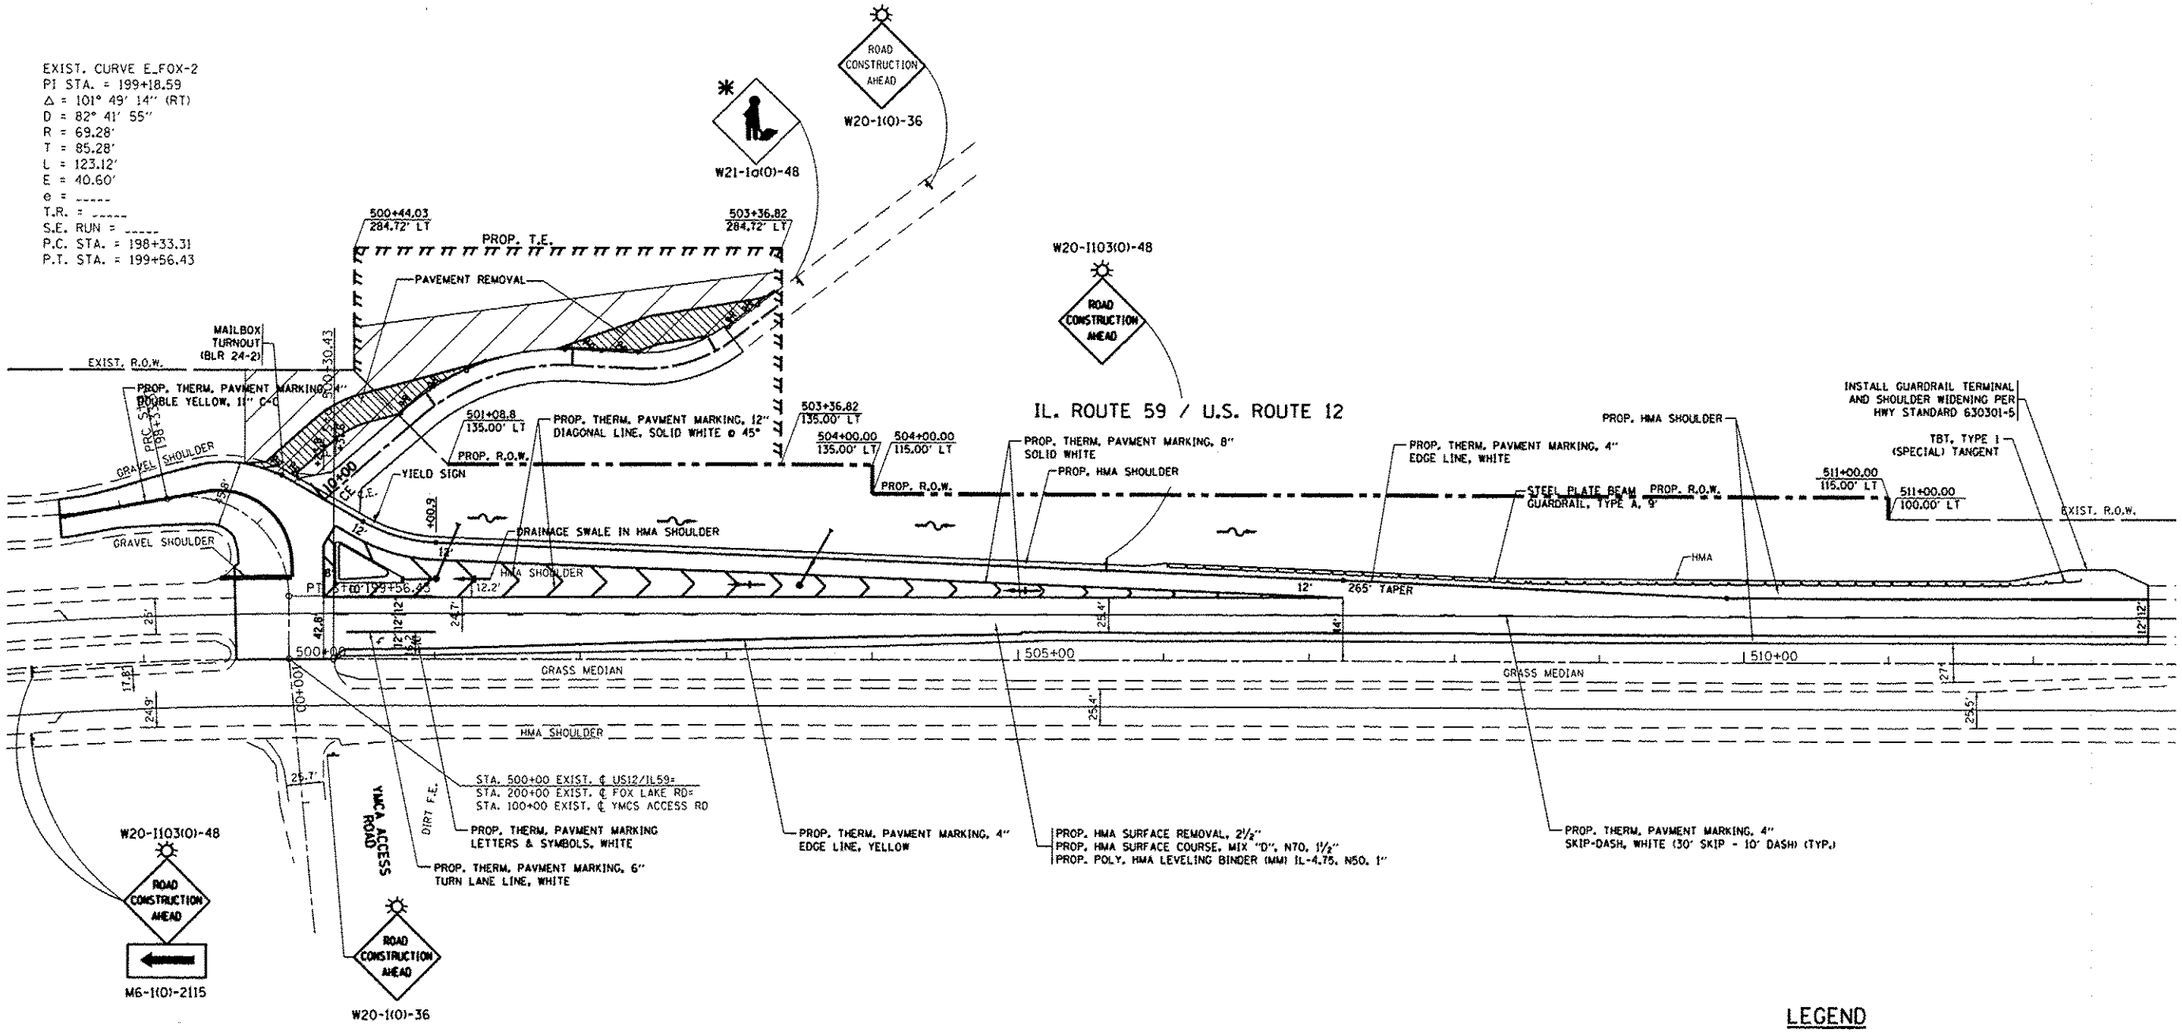

LEGEND

- ⊄ TYPE III BARRICADE WITH TWO (2) FLASHING LIGHTS
- ⊦ SIGN
- DRUMS WITH STEADY BURN MONODIRECTIONAL LIGHT
  50' C-C TANGENTS
  25' C-C LANE SHIFTS & TAPERS
  10' C-C RADII
  (TYP)
- WORK AREA

⚠ Rev. Sheet 1-3-13

FILE NAME = c:\pw_work\pwidot\midyja\d0172364\P169009-Design.dgn	USER NAME = midyja	DESIGNED -	REVISED -
	PLOT SCALE = 100.0000 ' / in.	DRAWN -	REVISED -
Default	PLOT DATE = 11/27/2012	CHECKED -	REVISED -
		DATE -	REVISED -

STATE OF ILLINOIS
DEPARTMENT OF TRANSPORTATION

SUGGESTED STAGING AND TRAFFIC CONTROL
STAGE III
US 12/IL 59 AT FOX LAKE RD

SCALE: | SHEET OF SHEETS | STA. | TO STA.

F.A.P. RTE.	SECTION	COUNTY	TOTAL SHEETS	SHEET NO.
334	106N-1	LAKE	39	16
		CONTRACT NO. 60T50		
	ILLINOIS FED. AID PROJECT			

P169009-Design.dgn 11/27/2012 12:52:21 PM User=midyja