(A) PROP. HOT SPRAY THERMOPLASTIC PAVEMENT MARKING 5'' WHITE SKIP DASH (10' DASH, 30' SKIP) (TYP.)

(B) PROP. HOT SPRAY THERMOPLASTIC PAVEMENT MARKING 4'' WHITE EDGE LINE (TYP.)

(C) PROP. HOT SPRAY THERMOPLASTIC PAVEMENT MARKING 4'' YELLOW EDGE LINE (TYP.)

(D) PROP. HOT SPRAY THERMOPLASTIC PAVEMENT MARKING 8'' WHITE LINE (TYP.)

(E) PROP. THERMOPLASTIC PAVEMENT MARKING 12'' WHITE CHEVRONS (TYP.)

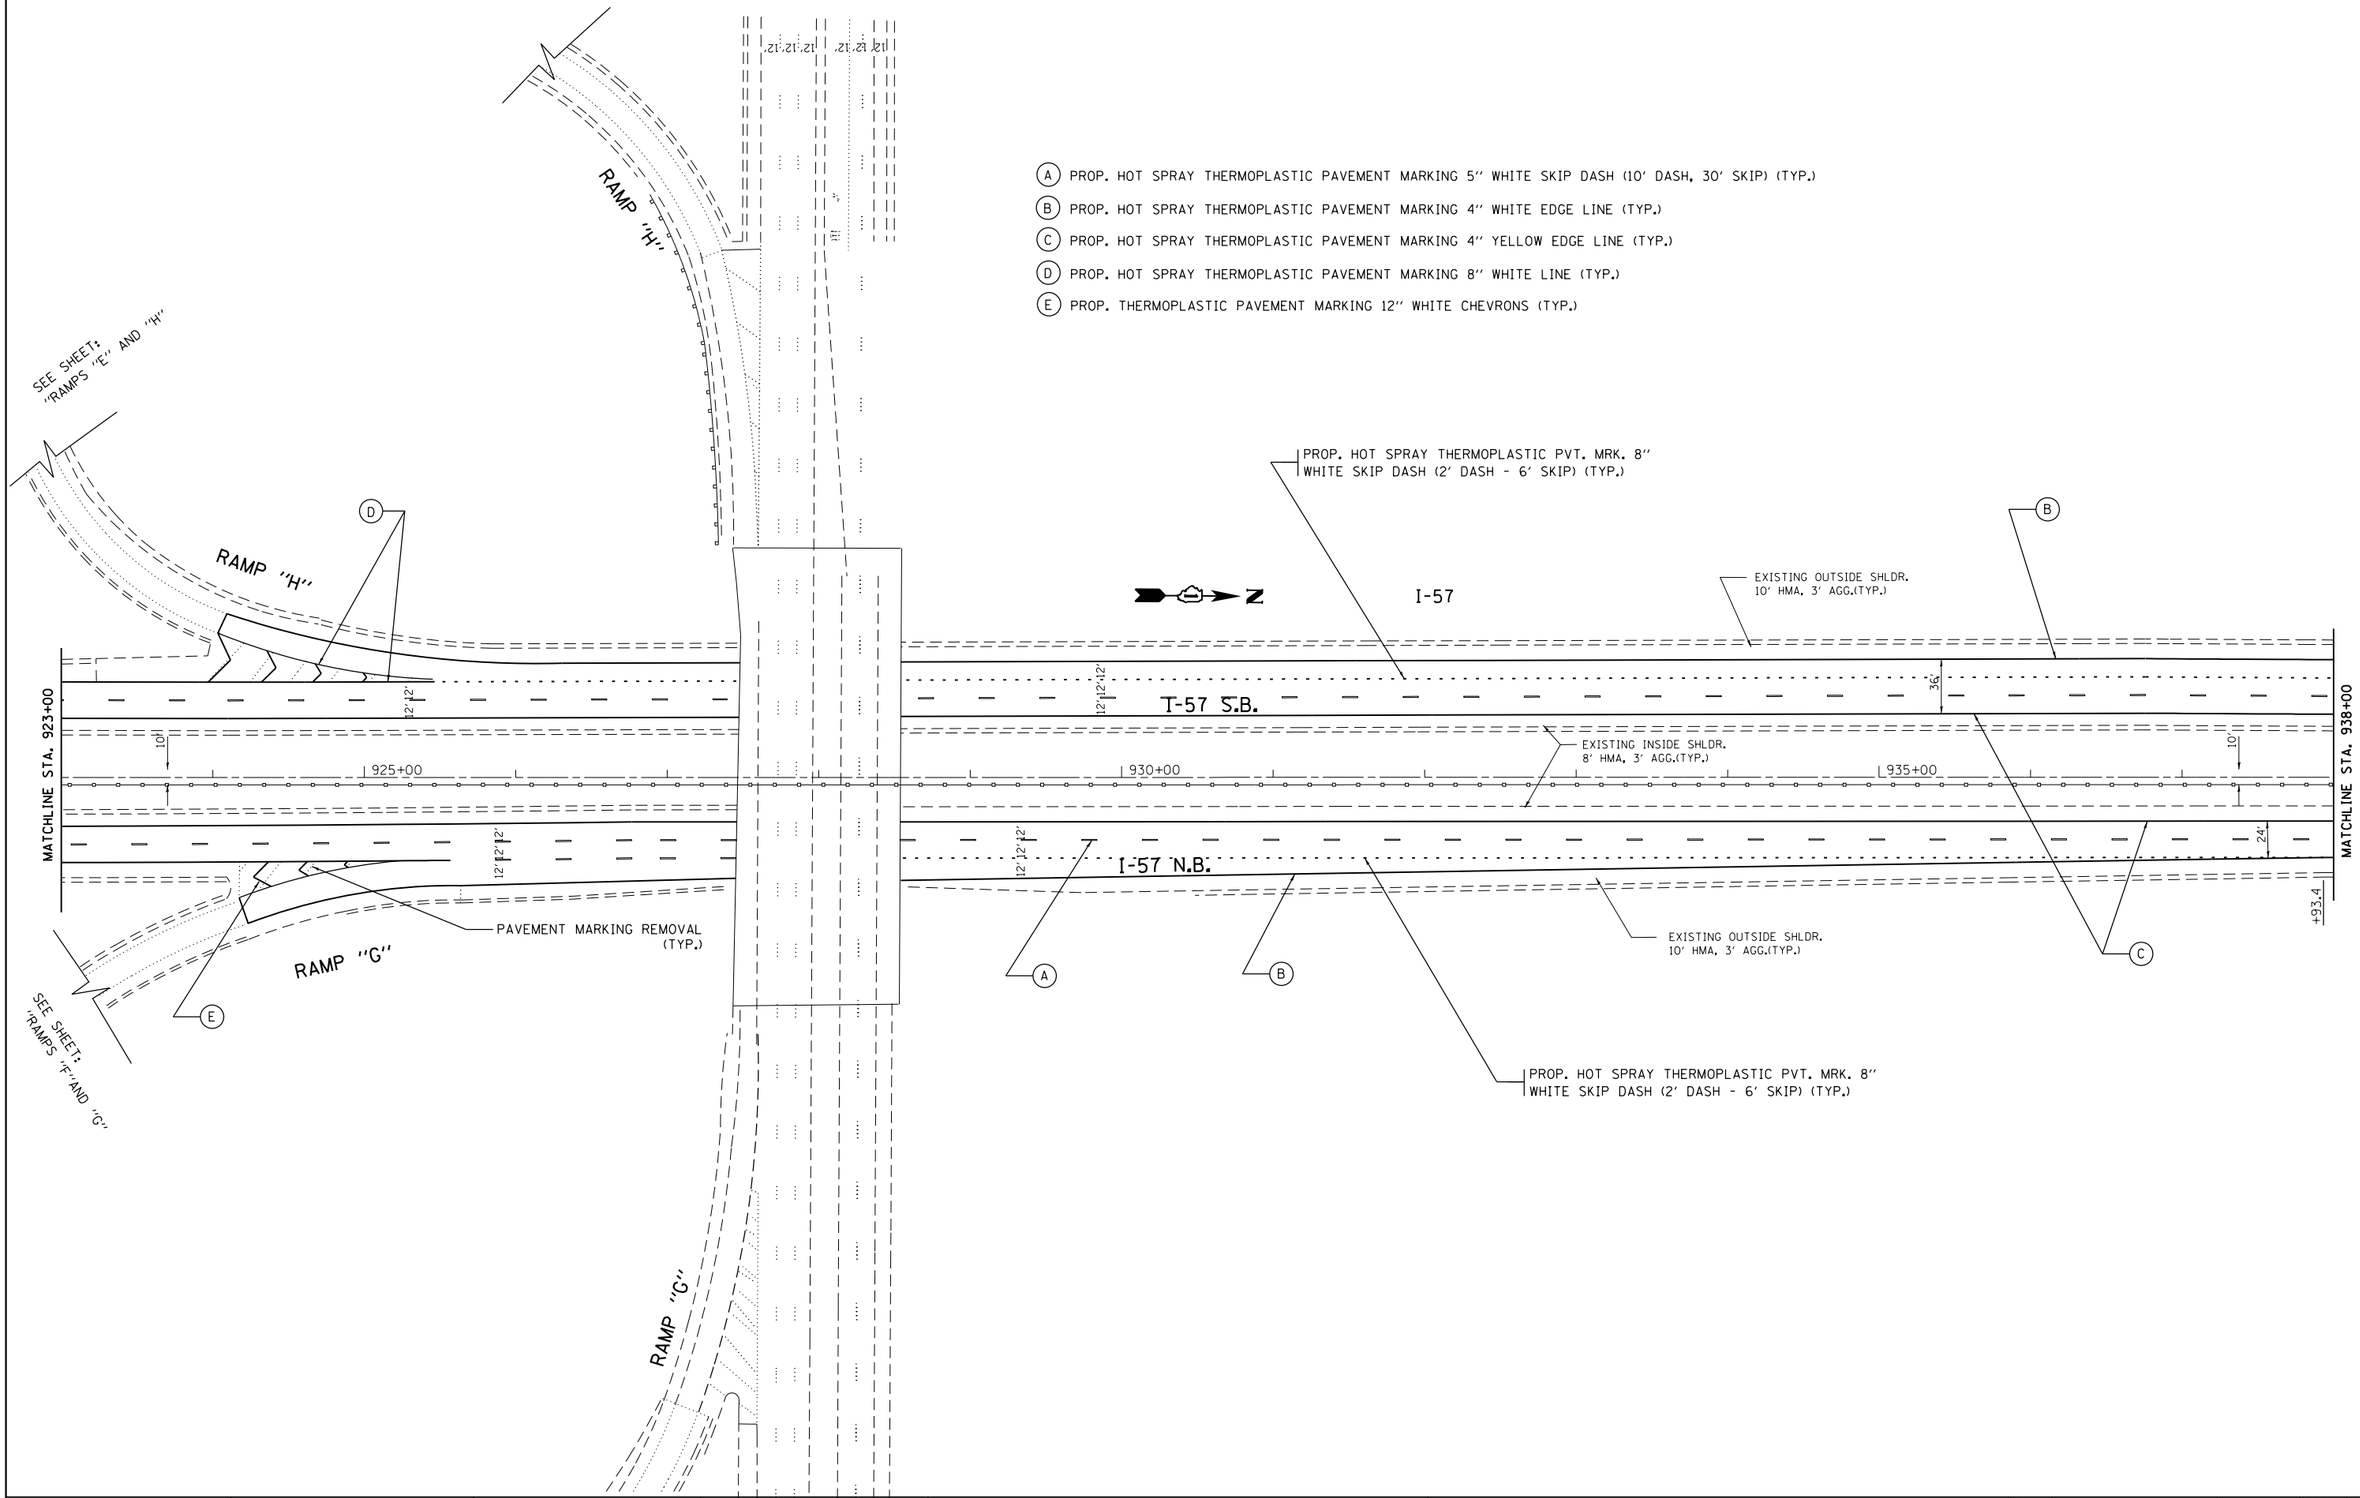

FILE NAME = c:\pw_work\pwidot\midyja\d0317958\D106918-sht-plan.dgn	USER NAME = midyja	DESIGNED -	REVISED -	STATE OF ILLINOIS DEPARTMENT OF TRANSPORTATION	I-57 (WILL COUNTY LINE TO 175TH STREET) PROPOSED PLANS AND PAVEMENT MARKING	F.A.I. RTE. 57	SECTION 2012-0661	COUNTY COOK	TOTAL SHEETS 27	SHEET NO. 9
		DRAWN -	REVISED -					CONTRACT NO. 60V79		
	PLOT SCALE = 100.0000 ' / in.	CHECKED -	REVISED -							
	PLOT DATE = 1/31/2013	DATE -	REVISED -		SCALE: SHEET NO. OF SHEETS STA. TO STA.	ILLINOIS FED. AID PROJECT				