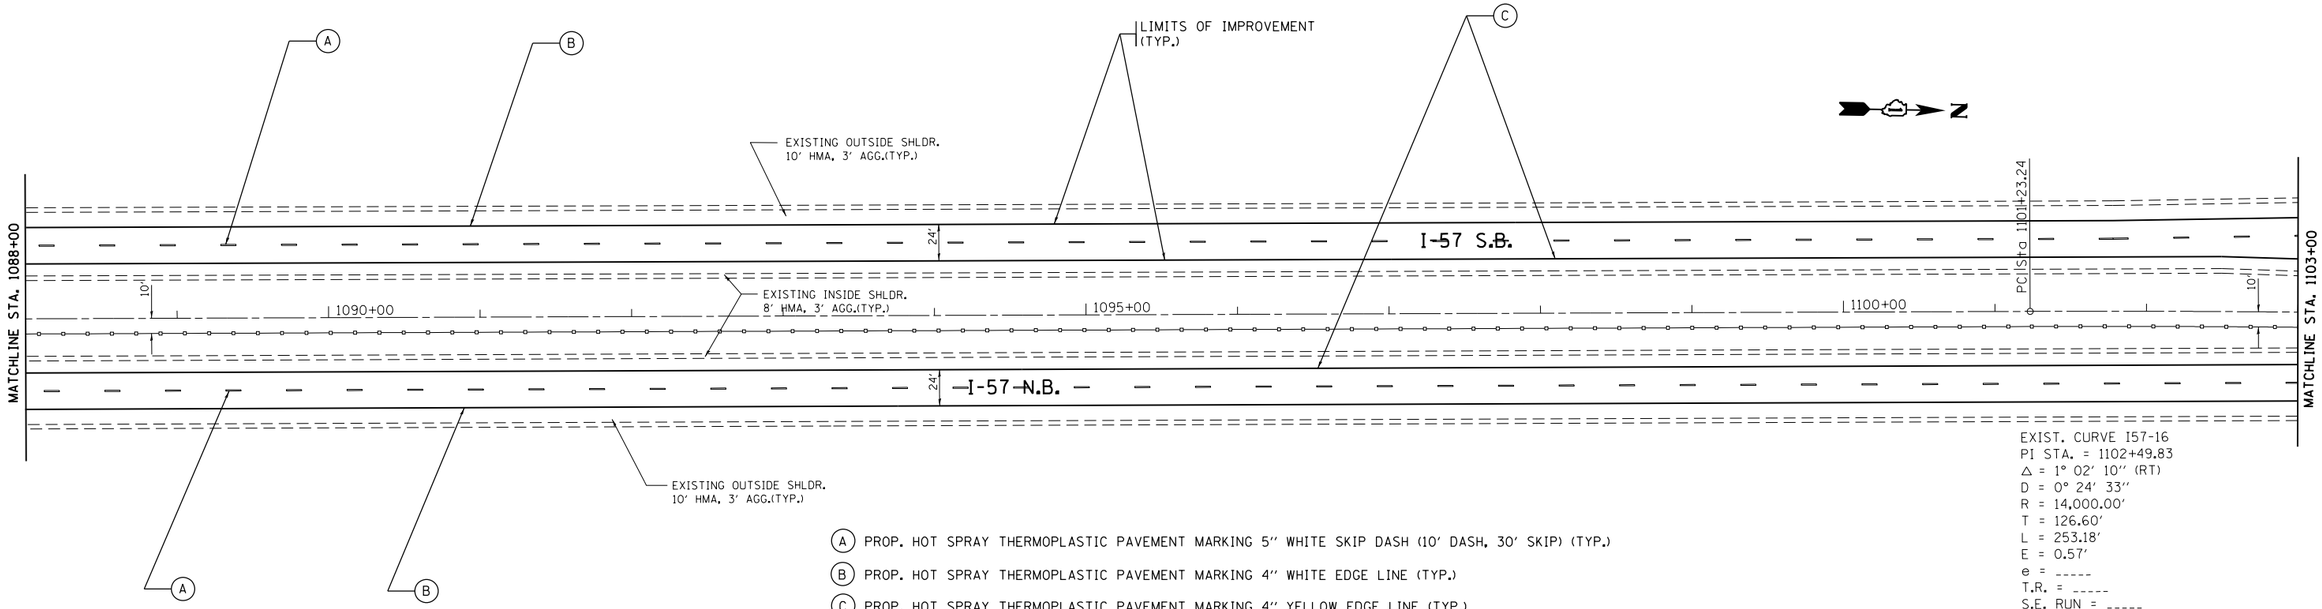

EXIST. CURVE I57-16
PI STA. = 1102+49.83
Δ = 1° 02' 10'' (RT)
D = 0° 24' 33''
R = 14,000.00'
T = 126.60'
L = 253.18'
E = 0.57'
e = -----
T.R. = -----
S.E. RUN = -----
P.C. STA. = 1101+23.24
P.T. STA. = 1103+76.42

(A) PROP. HOT SPRAY THERMOPLASTIC PAVEMENT MARKING 5'' WHITE SKIP DASH (10' DASH, 30' SKIP) (TYP.)

(B) PROP. HOT SPRAY THERMOPLASTIC PAVEMENT MARKING 4'' WHITE EDGE LINE (TYP.)

(C) PROP. HOT SPRAY THERMOPLASTIC PAVEMENT MARKING 4'' YELLOW EDGE LINE (TYP.)

(D) PROP. HOT SPRAY THERMOPLASTIC PAVEMENT MARKING 8'' WHITE LINE (TYP.)

(E) PROP. THERMOPLASTIC PAVEMENT MARKING 12'' WHITE CHEVRONS (TYP.)

(F) PROP. THERMOPLASTIC PAVEMENT MARKING LETTERS AND SYMBOLS (TYP.)

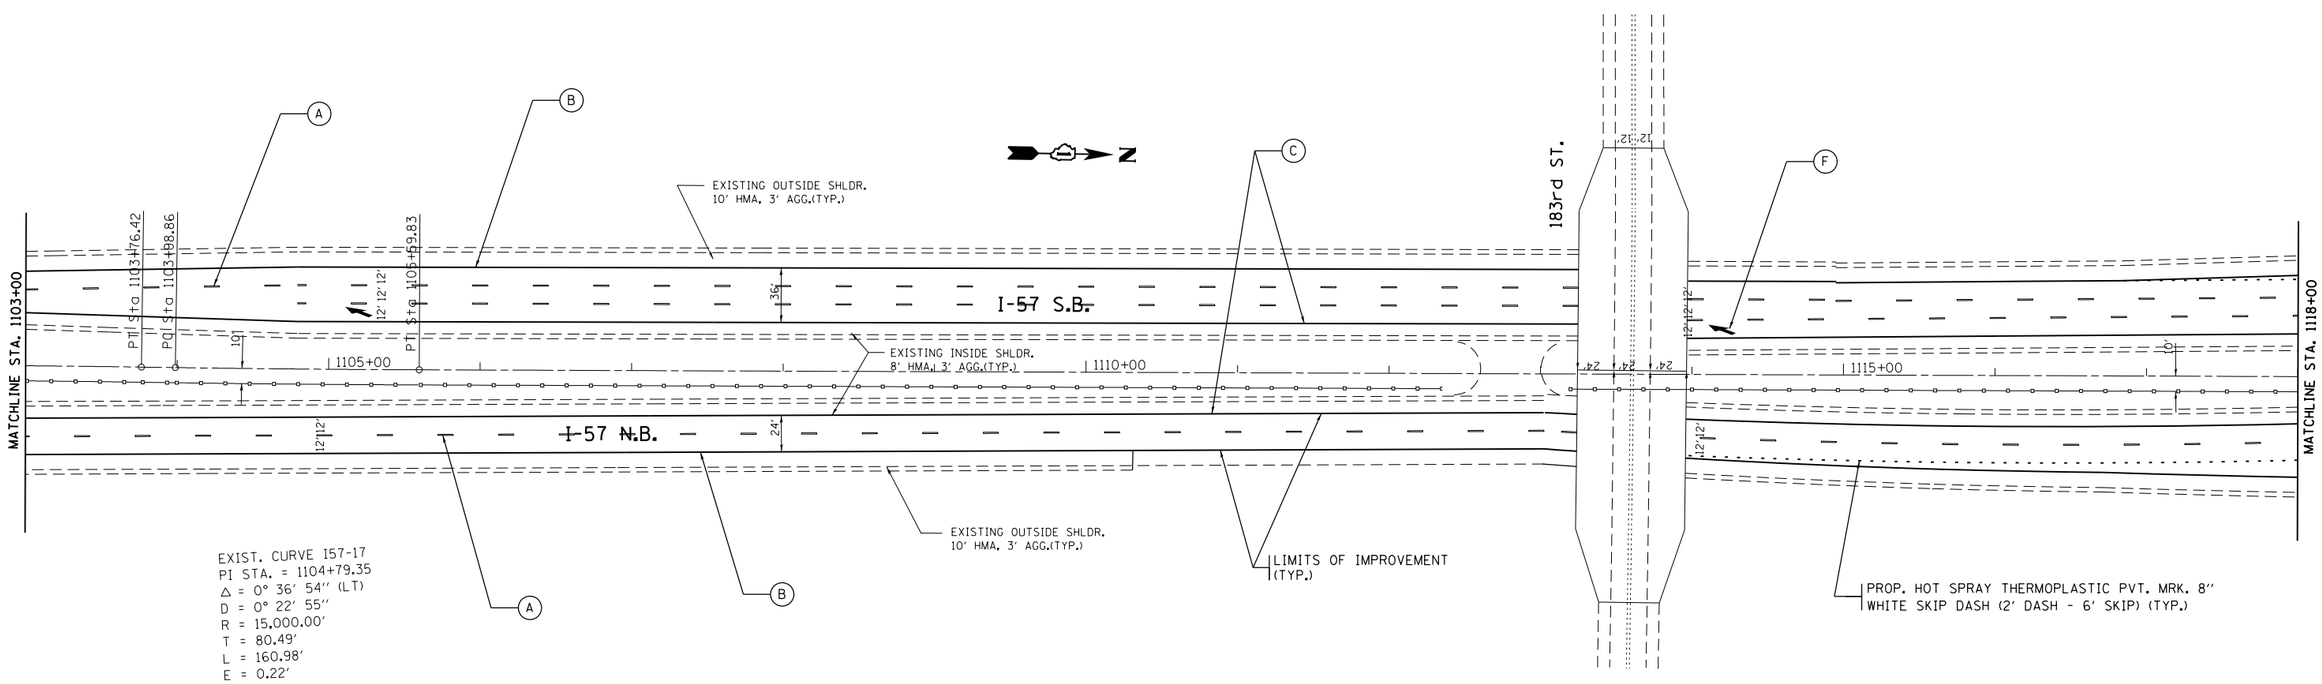

EXIST. CURVE I57-17
PI STA. = 1104+79.35
Δ = 0° 36' 54'' (LT)
D = 0° 22' 55''
R = 15,000.00'
T = 80.49'
L = 160.98'
E = 0.22'
e = -----
T.R. = -----
S.E. RUN = -----
P.C. STA. = 1103+98.86
P.T. STA. = 1105+59.83

FILE NAME = c:\pw_work\pwidot\midyja\d0317958\D106918-sht-plan.dgn	USER NAME = midyja	DESIGNED -	REVISED -	STATE OF ILLINOIS DEPARTMENT OF TRANSPORTATION	I-57 (WILL COUNTY LINE TO 175TH STREET) PROPOSED PLANS AND PAVEMENT MARKING	F.A.I. RTE.	SECTION	COUNTY	TOTAL SHEETS / SHEET NO.
		DRAWN -	REVISED -			57	2012-0661	COOK	27 / 15
	PLOT SCALE = 100.0000 ' / in.	CHECKED -	REVISED -					CONTRACT NO. 60V79	
	PLOT DATE = 7/31/2013	DATE -	REVISED -		SCALE: SHEET NO. OF SHEETS STA. TO STA.		ILLINOIS FED. AID PROJECT		