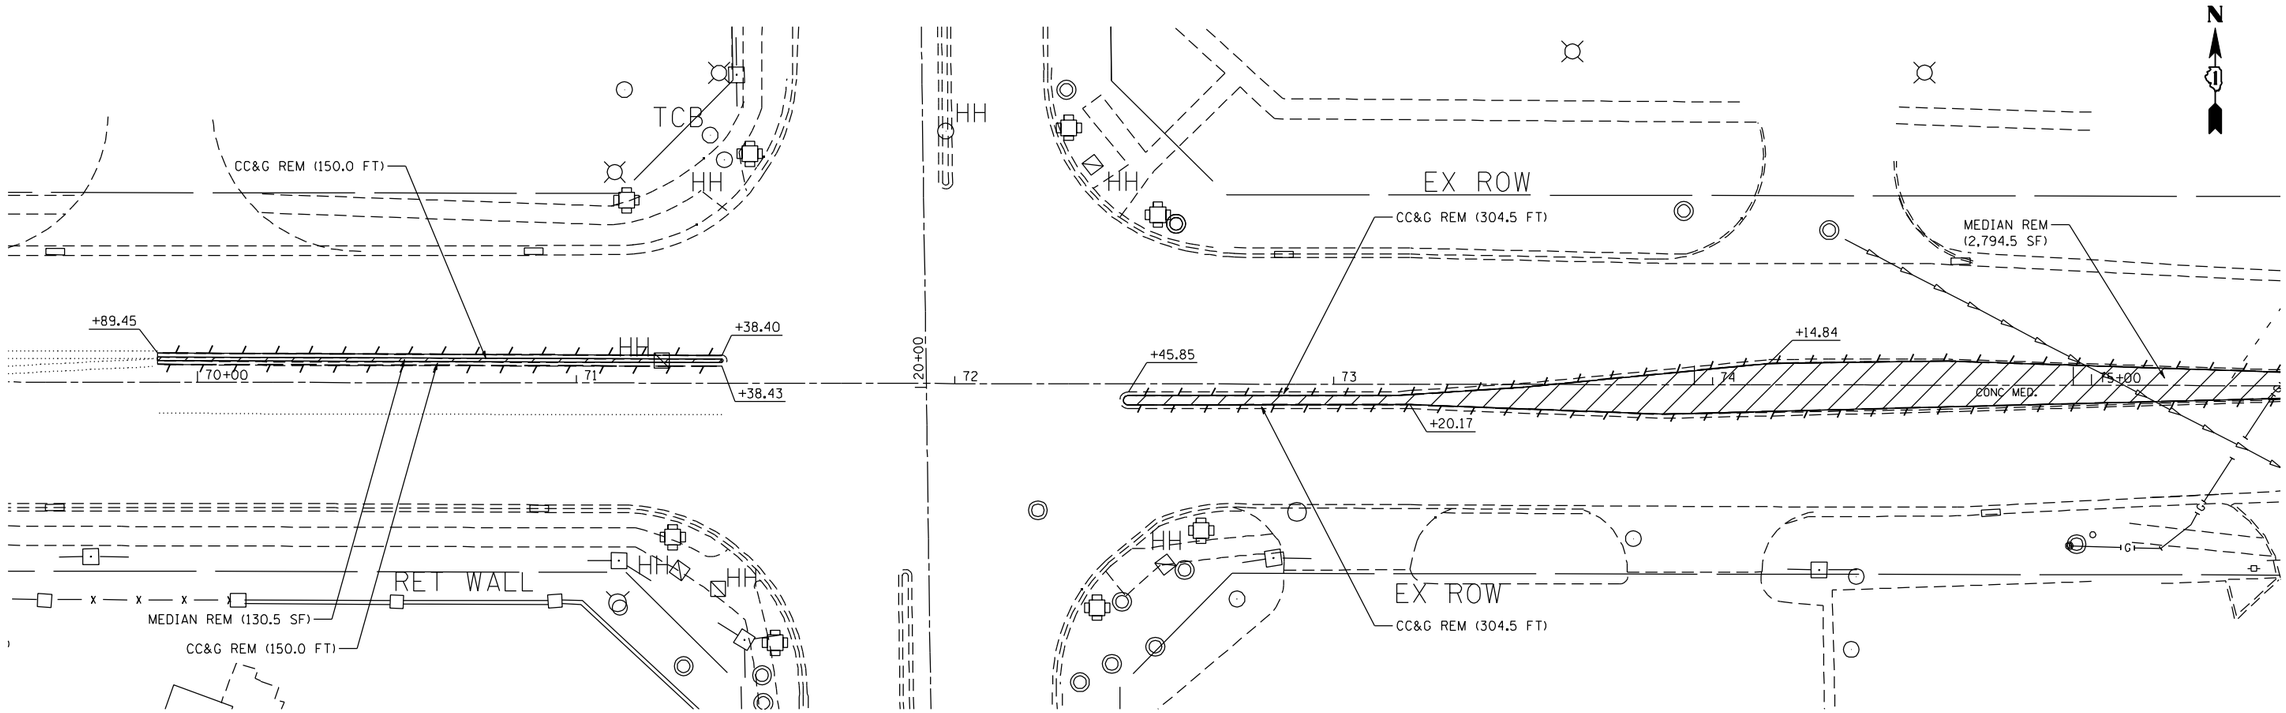

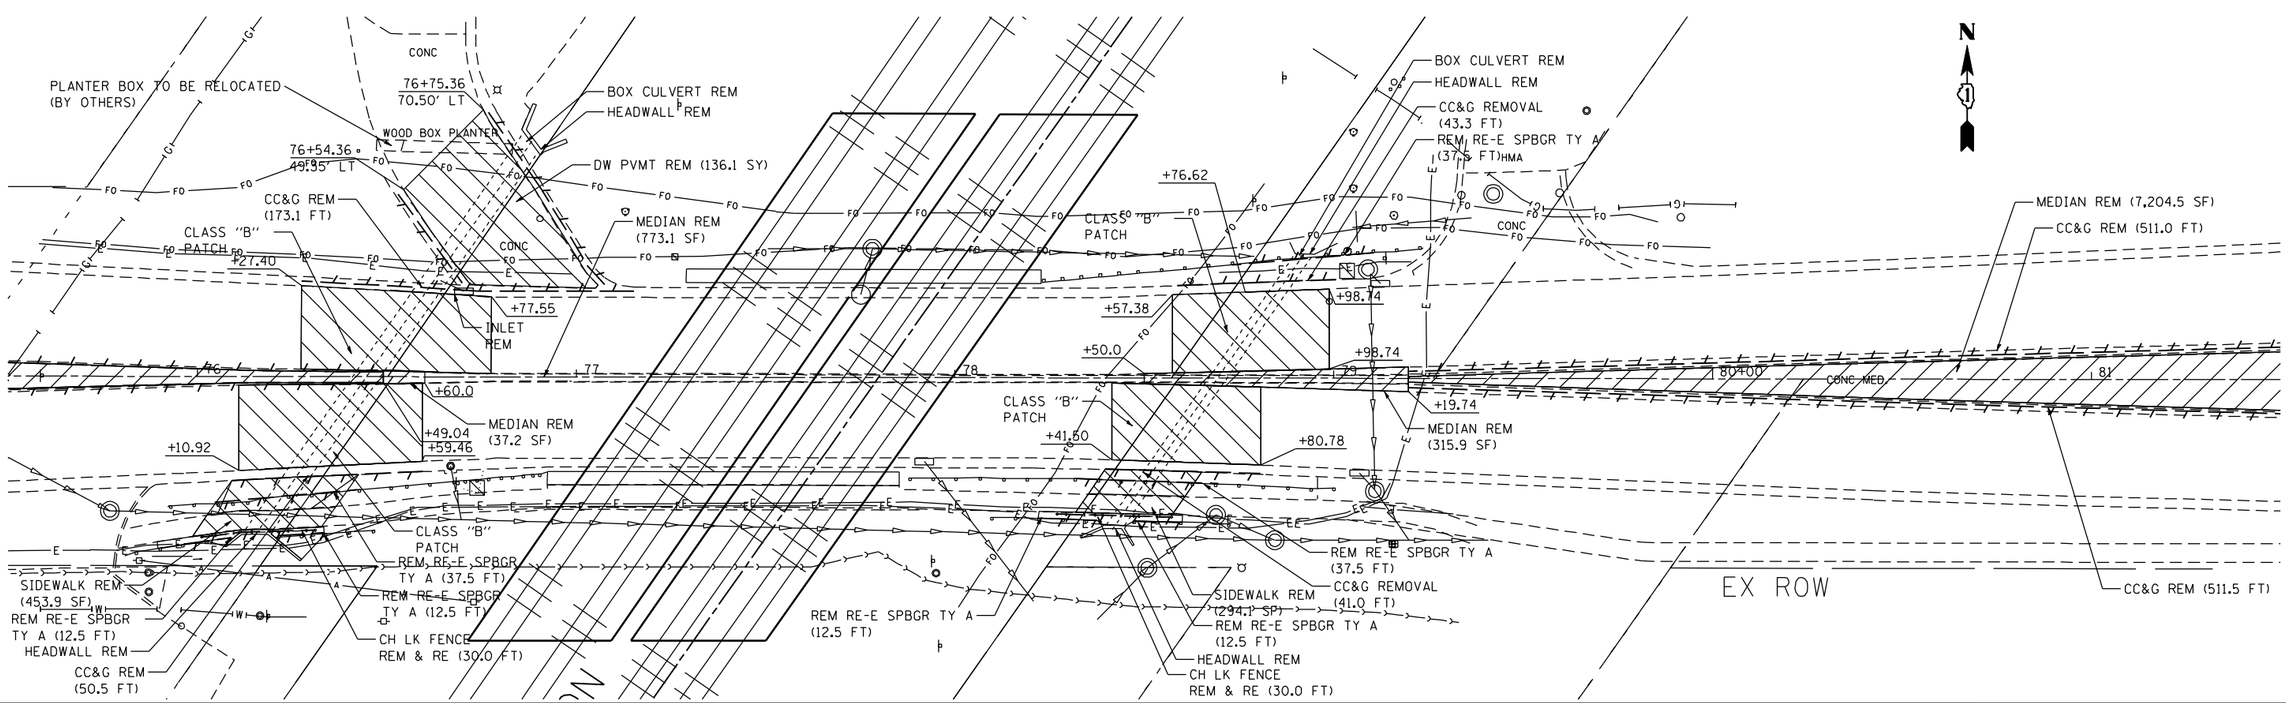

FILE NAME = P:\2011\ME11007_VarVar_Phil\CADD\W08_Willow_Rd\Shts\D160W04-sht-Rem-01.dgn
PLOT SCALE = 40.0000 ' / in.
USER NAME = Millennia Professional Services

200 22ND Street, Suite 216, Lombard, IL 60148
630.705.0110 voice, 630.839.2566 fax
www.mps-il.com
MILLENNIA PROFESSIONAL SERVICES

DESIGNED - TVN	REVISED -		
DRAWN - MJW	REVISED -		
CHECKED - TVN	REVISED -		
DATE - 12/26/2012	REVISED -		

STATE OF ILLINOIS
DEPARTMENT OF TRANSPORTATION

WILLOW ROAD

SCALE: · | SHEET NO. OF SHEETS | STA. · TO STA.

EXISTING PLAN AND REMOVALS

F.A.P. RTE.	SECTION	COUNTY	TOTAL SHEETS	SHEET NO.
305	1920.01-B-R	COOK	60	7
		CONTRACT NO. 60W04		
FED. ROAD DIST. NO. 1	ILLINOIS	FED. AID PROJECT		

P:\2011\ME11007_VarVar_Phil\CADD\W08_Willow_Rd\Shts\D160W04-sht-Rem-01.dgn