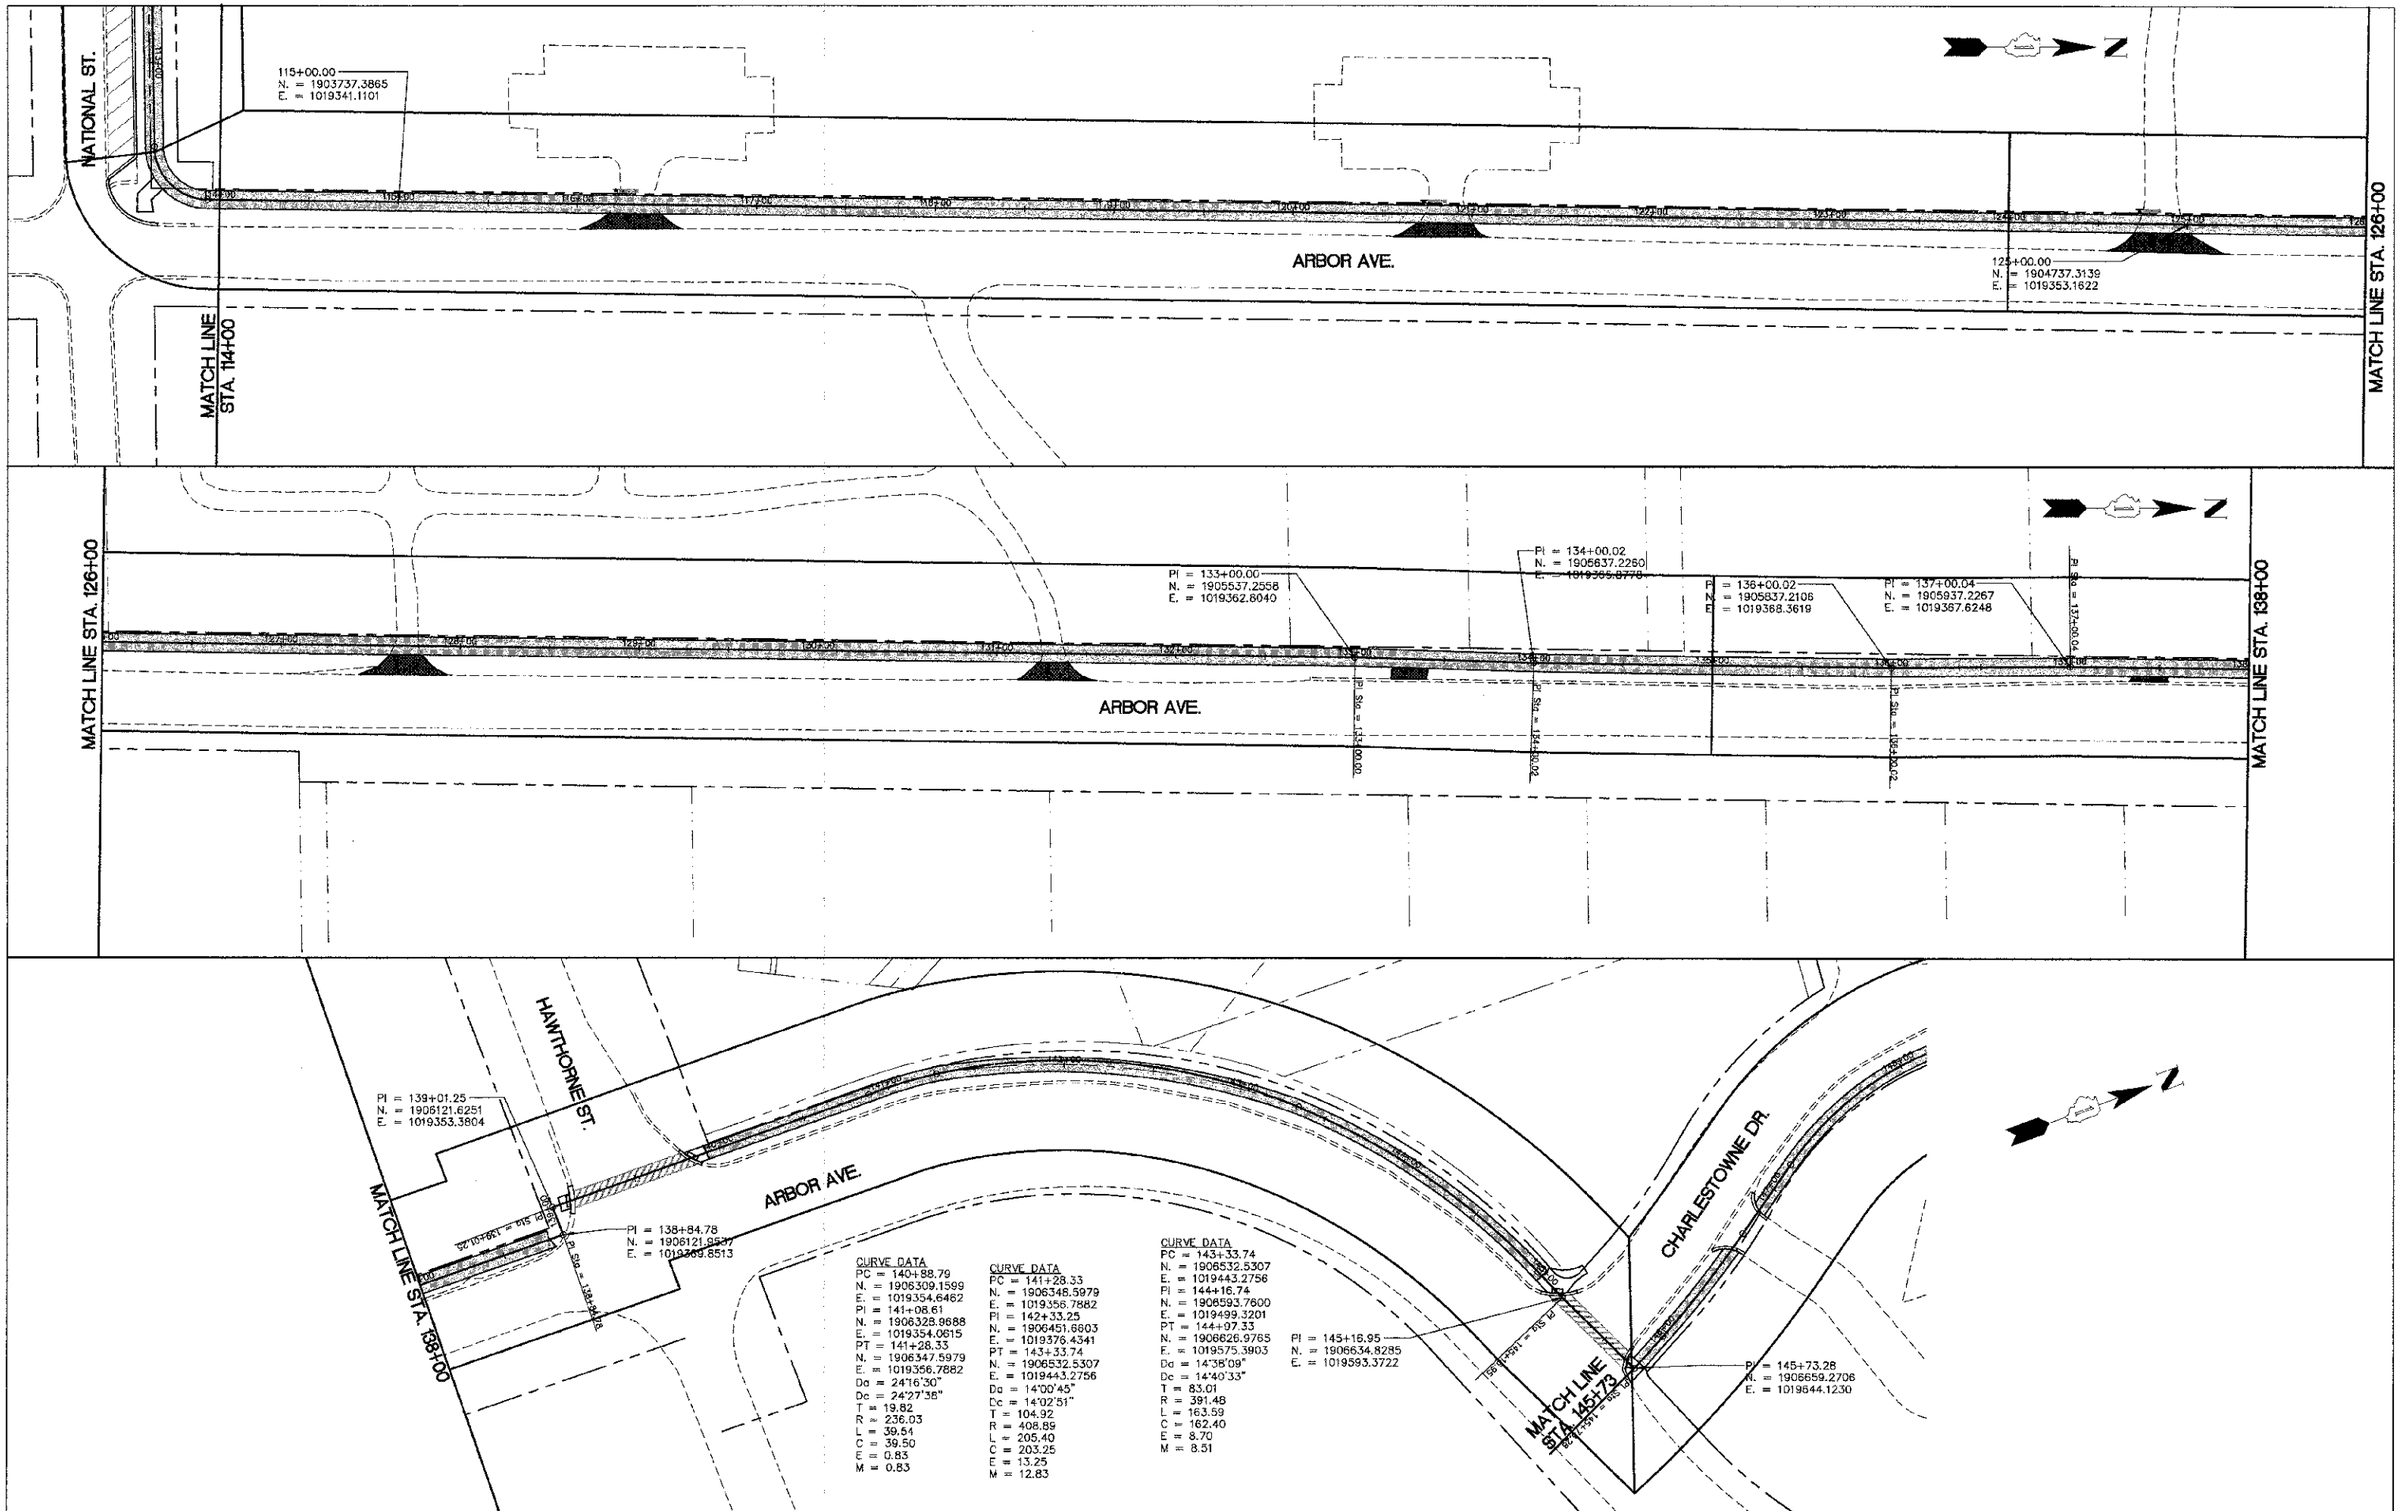

PLAN
NOTE BOOK
NO.
SURVEYED
PLOTTED
ALIGNMENT CHECKED
RT. OF WAY CHECKED
CADD FILE NAME
BY
DATE

PROFILE
NOTE BOOK
NO.
SURVEYED
PLOTTED
GRADES CHECKED
B.M. NOTED
STRUCTURE NOTATNS CH'KD
BY
DATE

ENGINEERING RESOURCE ASSOC., INC.
CONSULTING ENGINEERS, SCIENTISTS & SURVEYORS
35701 WEST AVENUE, SUITE 150
WARRENVILLE, ILLINOIS 60555
PHONE (630) 393-3060 FAX (630) 393-2152

FILE NAME = H:\West Chicago\100810.00 Bike Trail Connector\CADD\Final Design\100810 Alignment&Ties.dwg	USER NAME =mmosiowski	DESIGNED — BD	REVISED —
		DRAWN — RT	REVISED —
	PLOT SCALE =	CHECKED — JFM	REVISED —
	PLOT DATE =12/17/2012	DATE — APRIL, 2012	REVISED —

STATE OF ILLINOIS
DEPARTMENT OF TRANSPORTATION

ALIGNMENT, TIES AND BENCHMARKS

SCALE: NONE | SHEET NO. 2 OF 3 SHEETS | STA. 114+00 TO STA. 145+73

F.A. RTE.	SECTION	COUNTY	TOTAL SHEETS	SHEET NO.
	00-00064-00-BT	DuPAGE	31	6
		CONTRACT NO. 63730		
FED. ROAD DIST. NO. 1	ILLINOIS	FED. AID PROJECT		