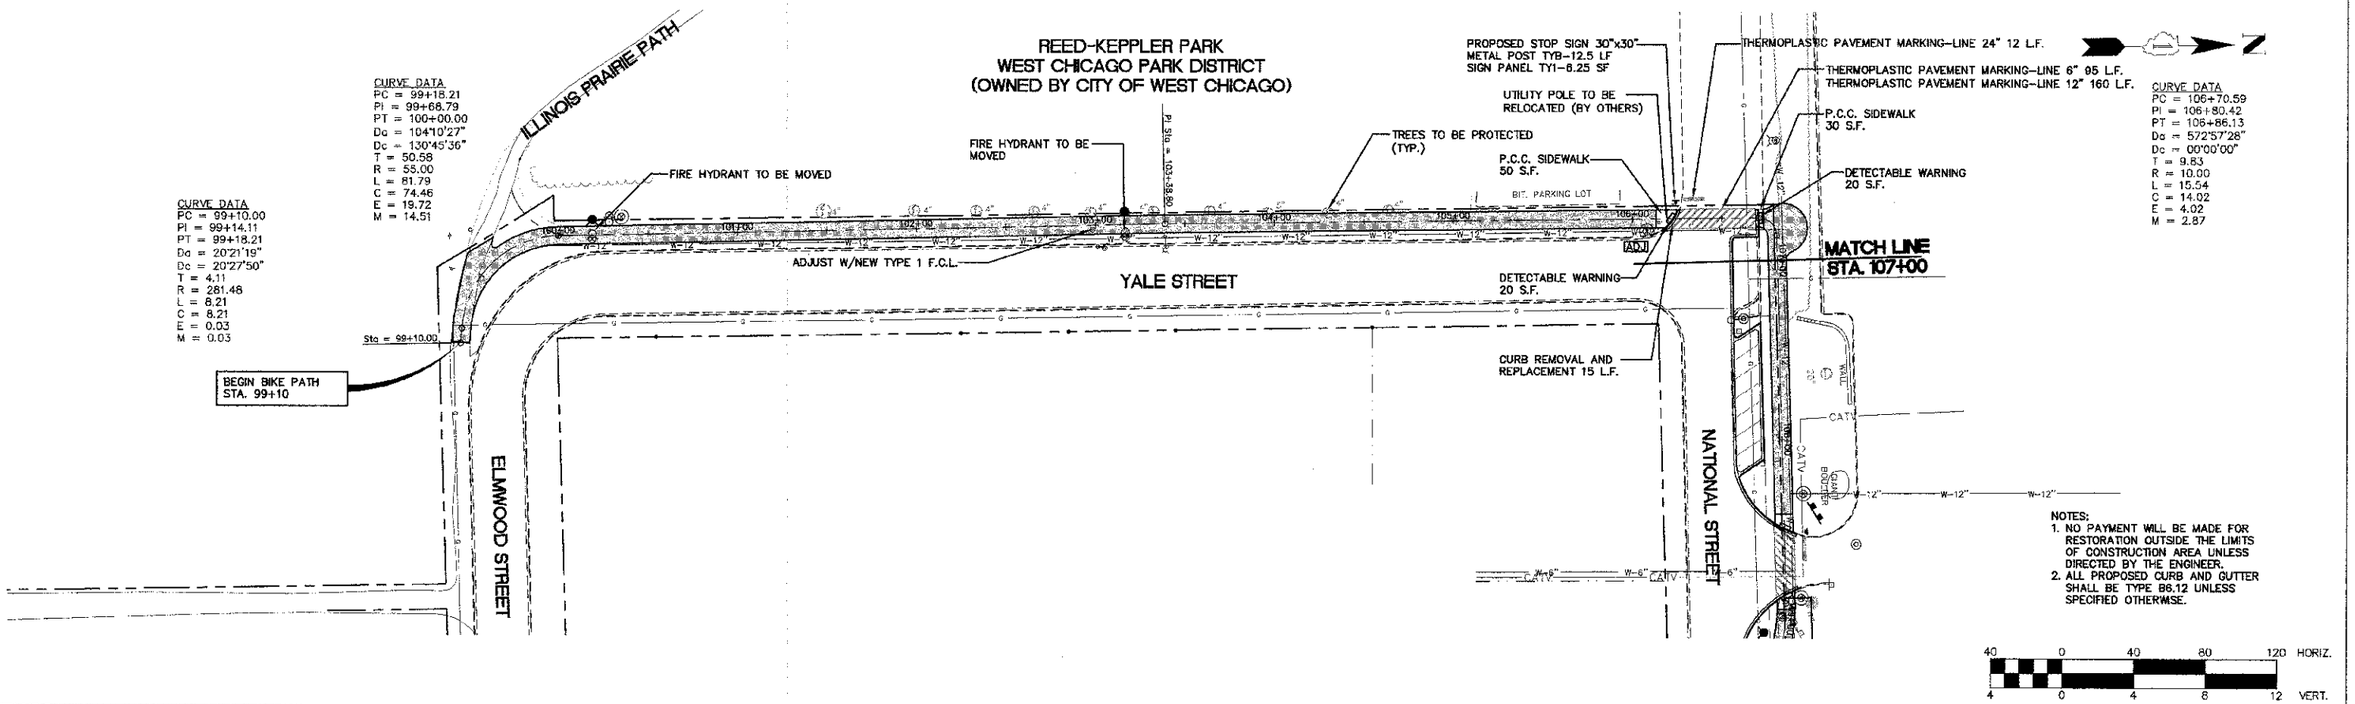

NOTES:
1. NO PAYMENT WILL BE MADE FOR RESTORATION OUTSIDE THE LIMITS OF CONSTRUCTION AREA UNLESS DIRECTED BY THE ENGINEER.
2. ALL PROPOSED CURB AND GUTTER SHALL BE TYPE B6.12 UNLESS SPECIFIED OTHERWISE.

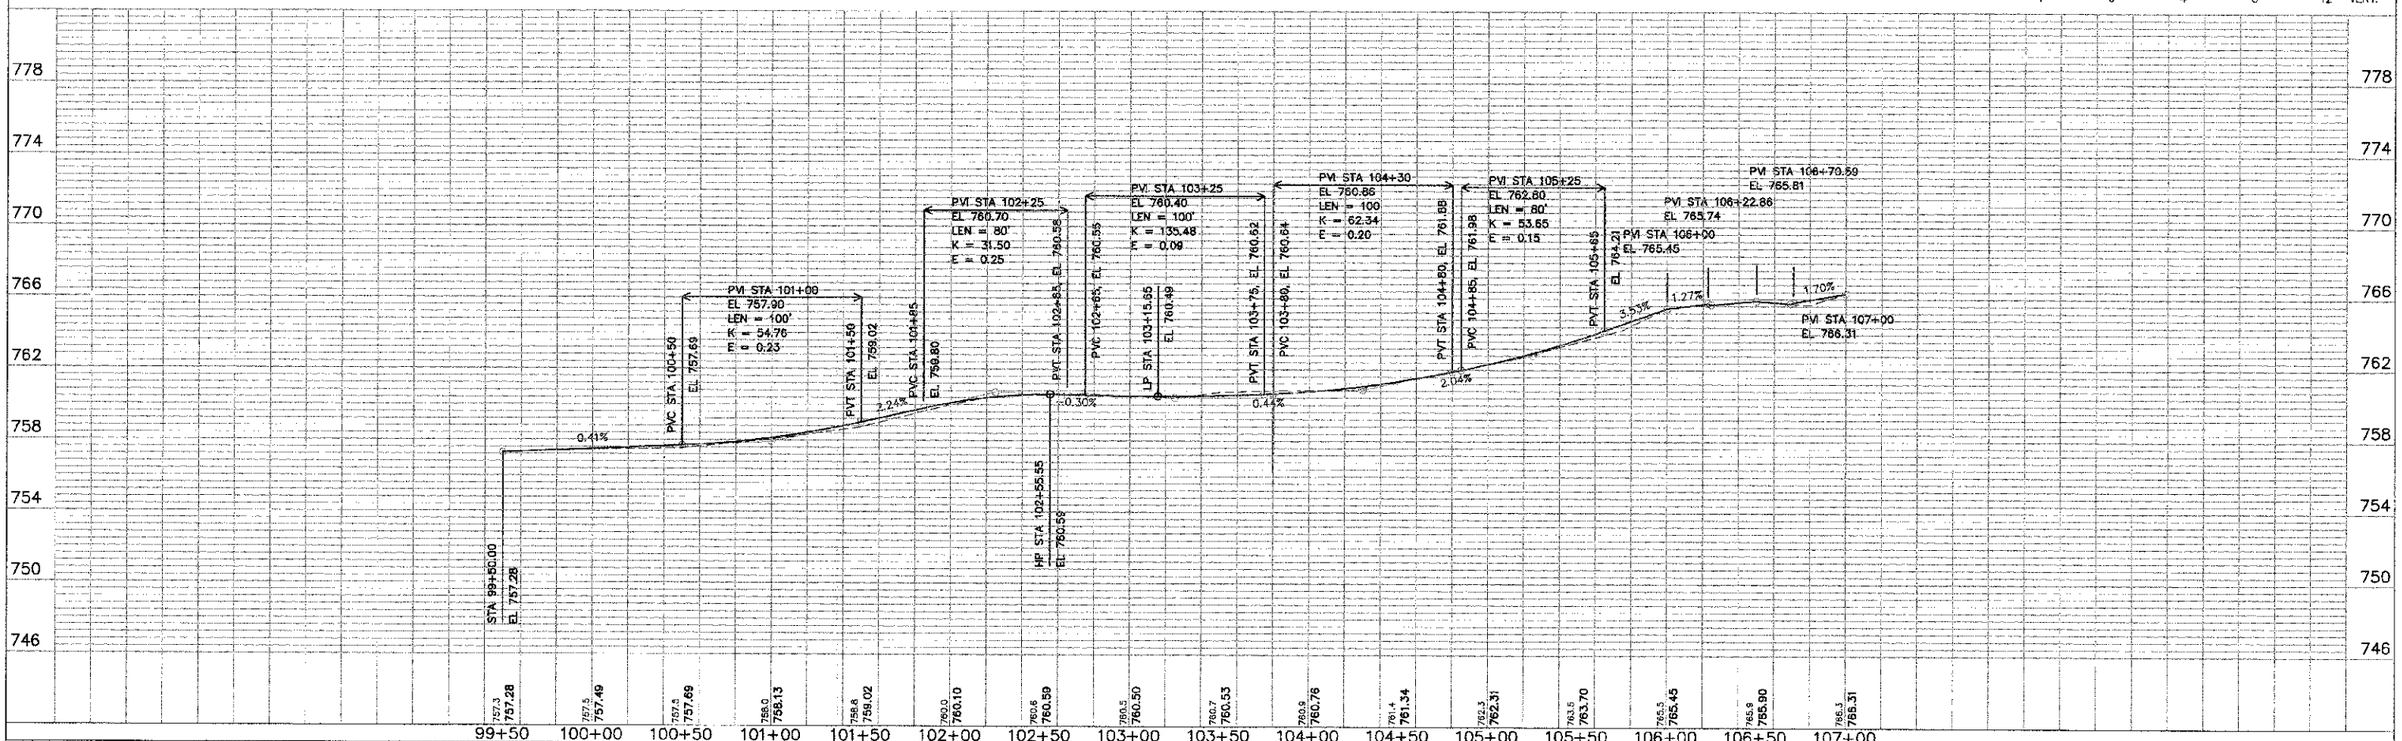

ENGINEERING RESOURCE ASSOC., INC.
CONSULTING ENGINEERS, SCIENTISTS & SURVEYORS
3570 WEST LAKE AVENUE, SUITE 150
GLENVIEW, ILLINOIS 60025-1692
PHONE (630) 393-3060 FAX (630) 393-2152

PLAN	DRAWN BY	PLOTTED	ALIGNMENT CHECKED	NOTE BOOK NO.	CADD FILE NAME	BY	DATE

PROFILE	SURVEYED	PLOTTED	GRADES CHECKED	NOTE BOOK NO.	STRUCTURE NOTATIONS CHKD	BY	DATE

FILE NAME = H:\West Chicago\10081C0.00 Bike Trail Connector\CADD\Final Design\RCp01005.dwg	USER NAME = rtanner	DESIGNED - BD	REVISED 01-14-2013
		DRAWN - RT	REVISED -
	PLOT SCALE =	CHECKED - JFM	REVISED -
	PLOT DATE = 1/14/2013	DATE - APRIL, 2012	REVISED -

STATE OF ILLINOIS
DEPARTMENT OF TRANSPORTATION

YALE STREET
PLAN AND PROFILE

SCALE: 1"=40'Hz/1"=4'V | SHEET NO. OF 7 SHEETS | STA. 99+50 TO STA. 107+00

F.A. RTE.	SECTION	COUNTY	TOTAL SHEETS	SHEET NO.
----	00-00064-00-BT	DuPAGE	31	9
		CONTRACT NO. 63730		

FED. ROAD DIST. NO. 1 | ILLINOIS | FED. AID PROJECT