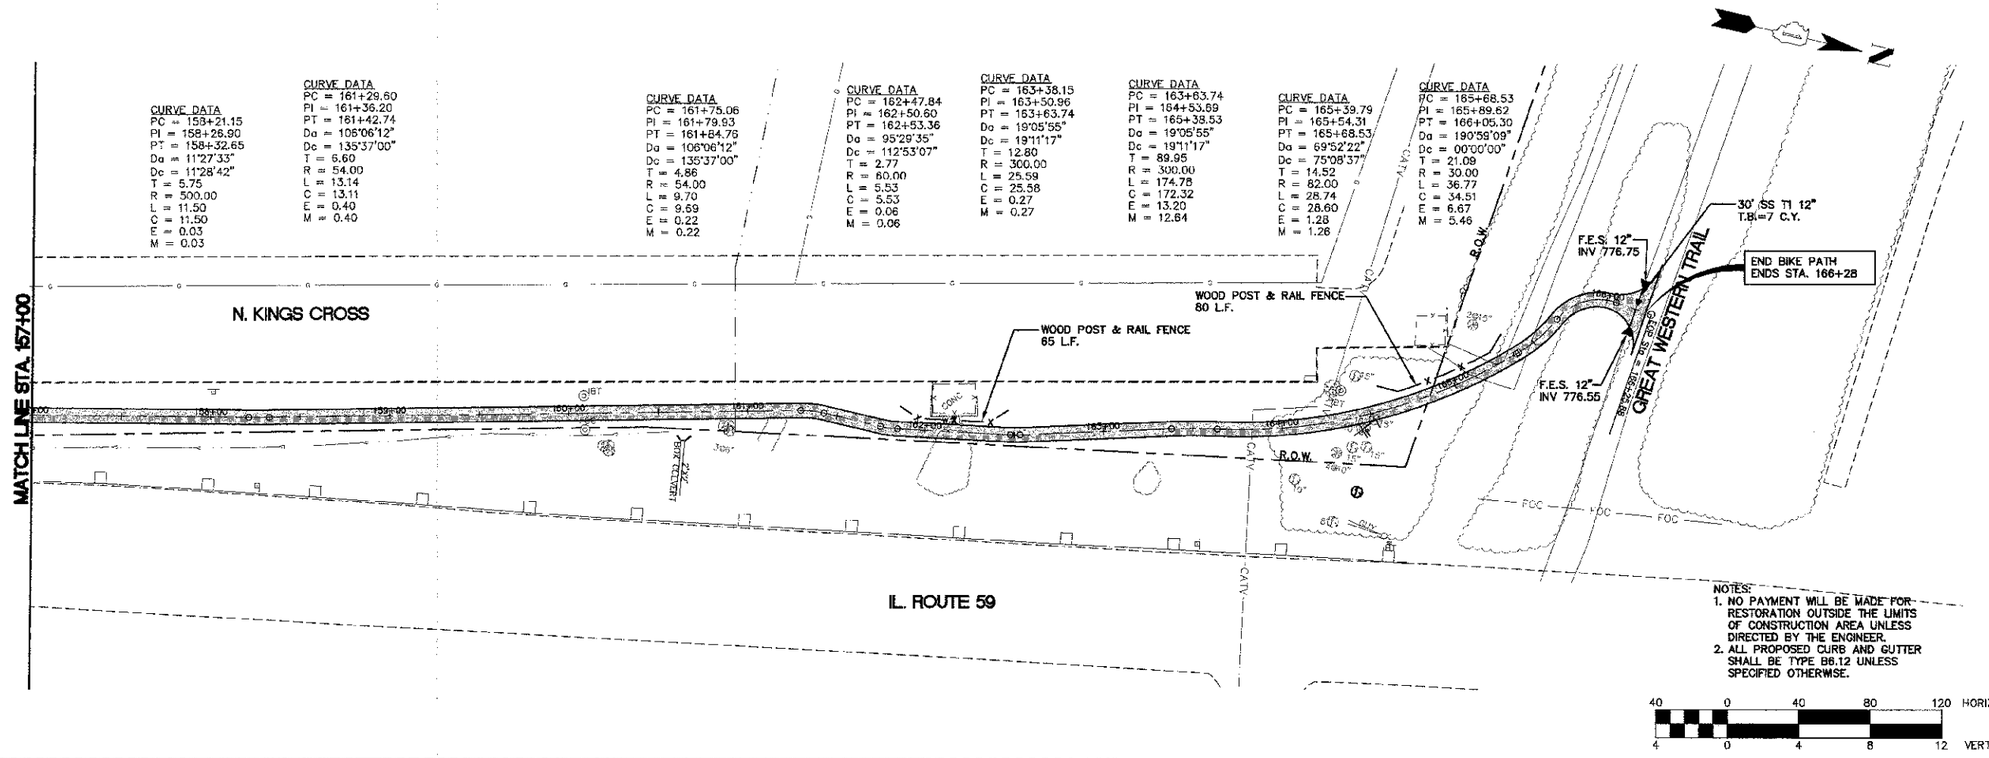

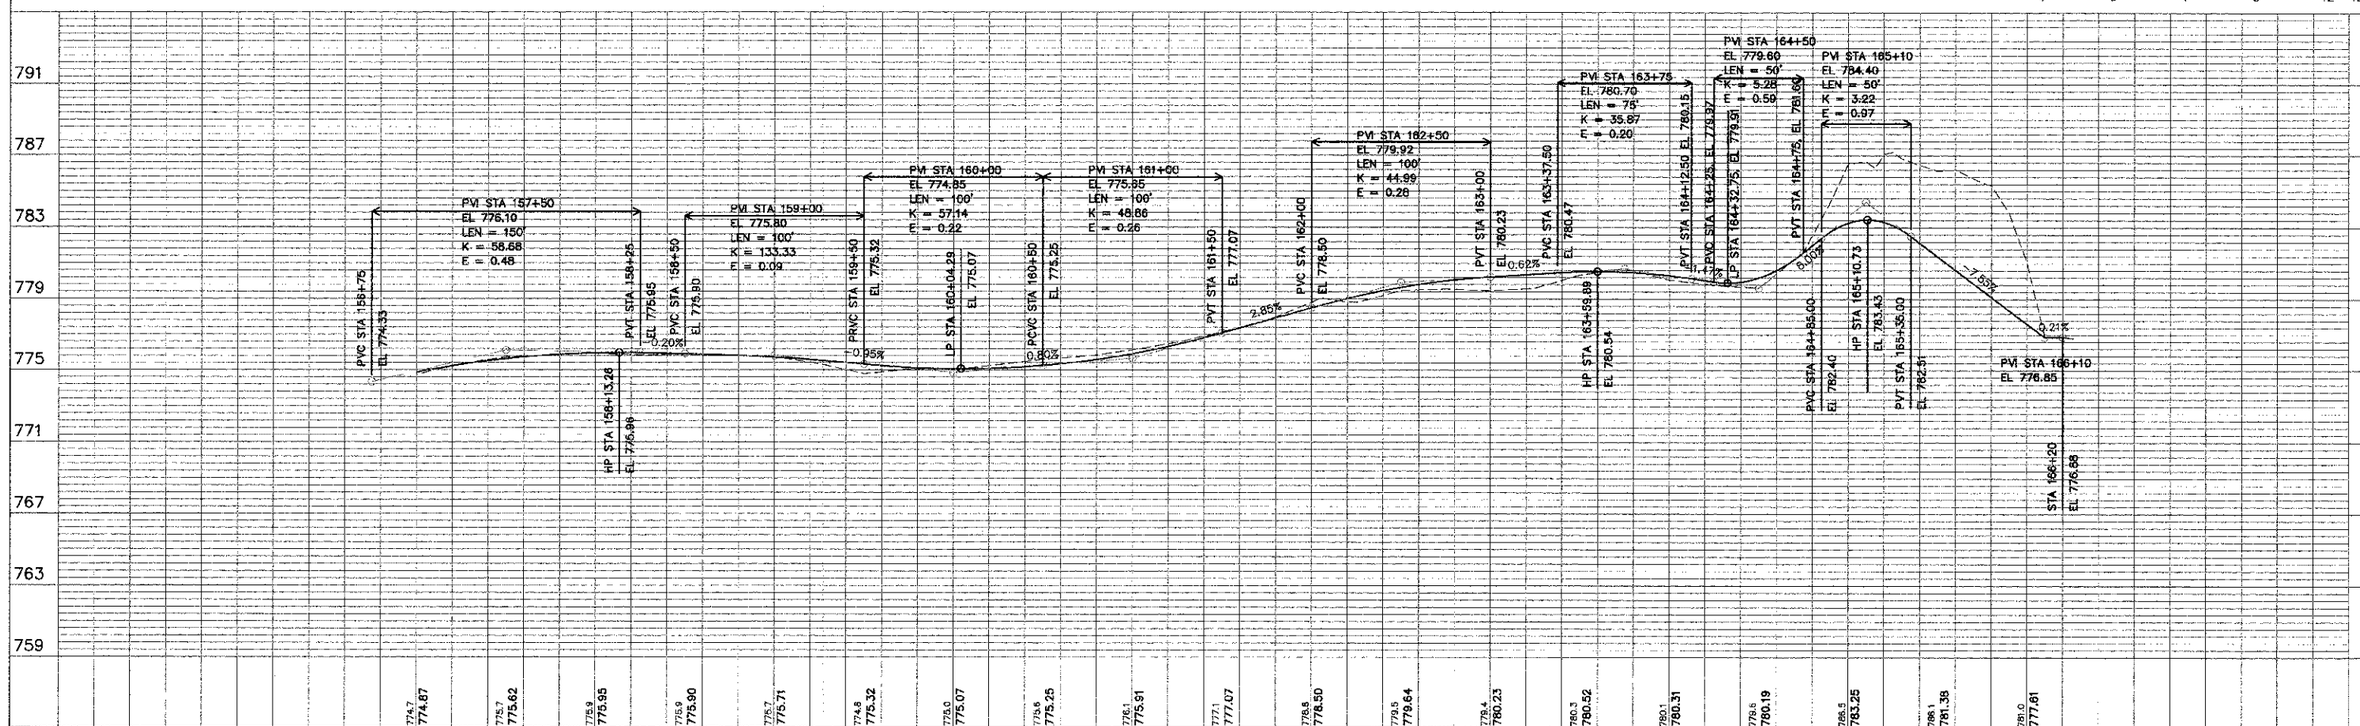

PLAN
SURVEYED
PLOTTED
ALIGNMENT CHECKED
RIGHT OF WAY PLOTTED
NOTE BOOK
NO.
CADD FILE NAME
BY
DATE

PROFILE
SURVEYED
PLOTTED
GRADES CHECKED
NOTE BOOK
NO.
STRUCTURE NOTATIONS GRND
BY
DATE

ENGINEERING RESOURCE ASSOC., INC.
CONSULTING ENGINEERS, SCIENTISTS & SURVEYORS
35701 WEST AVENUE, SUITE 150
WARRENVILLE, ILLINOIS 60555
PHONE (630) 393-3060 FAX (630) 393-2152

FILE NAME = H:\West Chicago\100810.00 Bike Trail Connector\CADD\Final Design\RCp07005.dwg	USER NAME = mmaslowski	DESIGNED — BD	REVISED —
		DRAWN — RT	REVISED —
	PLOT SCALE =	CHECKED — JFM	REVISED —
	PLOT DATE = 12/17/2012	DATE — APRIL, 2012	REVISED —

STATE OF ILLINOIS
DEPARTMENT OF TRANSPORTATION

N. KINGS CROSS
PLAN AND PROFILE

SCALE: 1"=40'H; 1"=4'V | SHEET NO. 7 OF 7 SHEETS | STA. 157+00 TO STA. 166+20

F.A. RTE.	SECTION	COUNTY	TOTAL SHEETS	SHEET NO.
—	00-00064-00-BT	DuPAGE	31	15
		CONTRACT NO. 63730		

FED. ROAD DIST. NO. 1 | ILLINOIS | FED. AID PROJECT