PLAN
SURVEYED
PLOTTED
ABSENTEE CHECKED
NOTE BOOK
NO.
BY
DATE

PROFILE
SURVEYED
PLOTTED
ABSENTEE CHECKED
NOTE BOOK
NO.
BY
DATE

ENGINEERING RESOURCE ASSOC., INC.
CONSULTING ENGINEERS, SURVEYORS & ARCHITECTS
1550 NORTH EXECUTIVE DRIVE, SUITE 150
WARRENVILLE, ILLINOIS 60555
PHONE (630) 393-3060 FAX (630) 393-2152

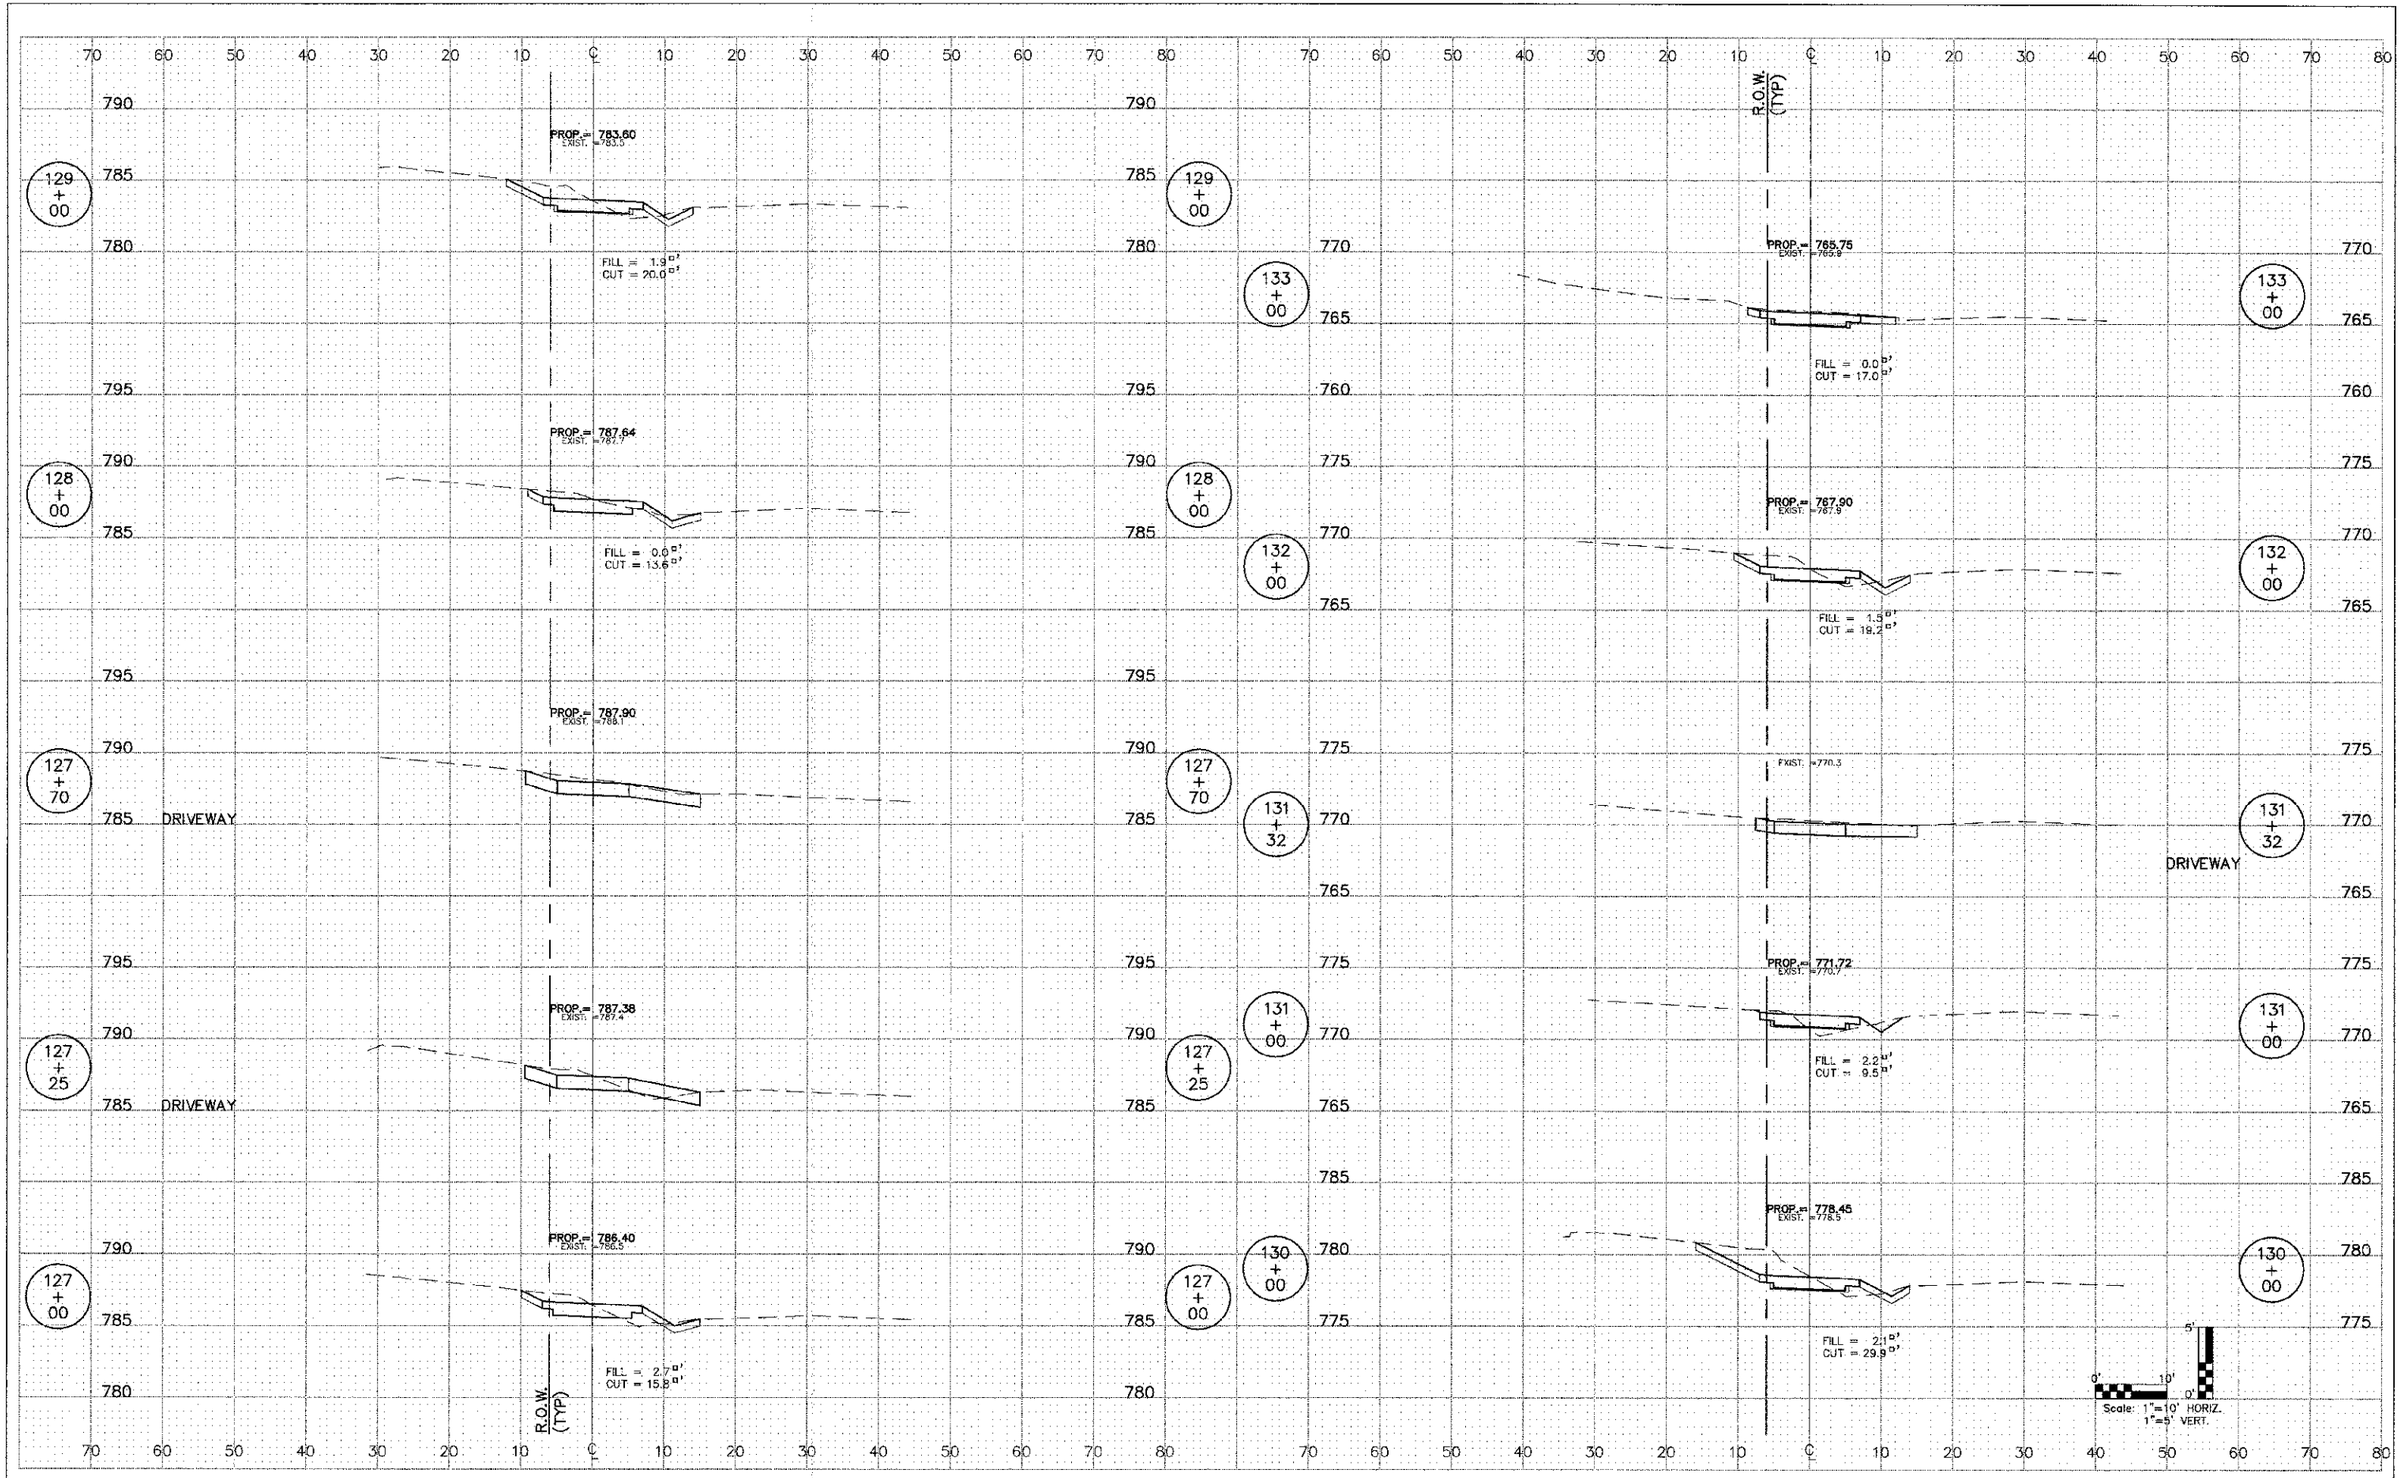

FILE NAME = H:\West Chicago\100810.00 Bike Trail Connector\CADD\Final Design\re005005.dwg	USER NAME = emmaslowski	DESIGNED - BD	REVISED -
		DRAWN - RT	REVISED -
	PLOT SCALE =	CHECKED - JFM	REVISED -
	PLOT DATE = 12/17/2012	DATE - APRIL 2012	REVISED -

STATE OF ILLINOIS
DEPARTMENT OF TRANSPORTATION

ARBOR AVENUE

SCALE: 1"=10'H;1"=5'V | SHEET NO. 5 OF 12 SHEETS | STA. 127+00 TO STA. 133+00

F.A. RTE.	SECTION	COUNTY	TOTAL SHEETS	SHEET NO.
	00-00064-00-BT	DuPAGE	31	24
		CONTRACT NO. 63730		
FED. ROAD DIST. NO. 1	ILLINOIS	FED. AID PROJECT		