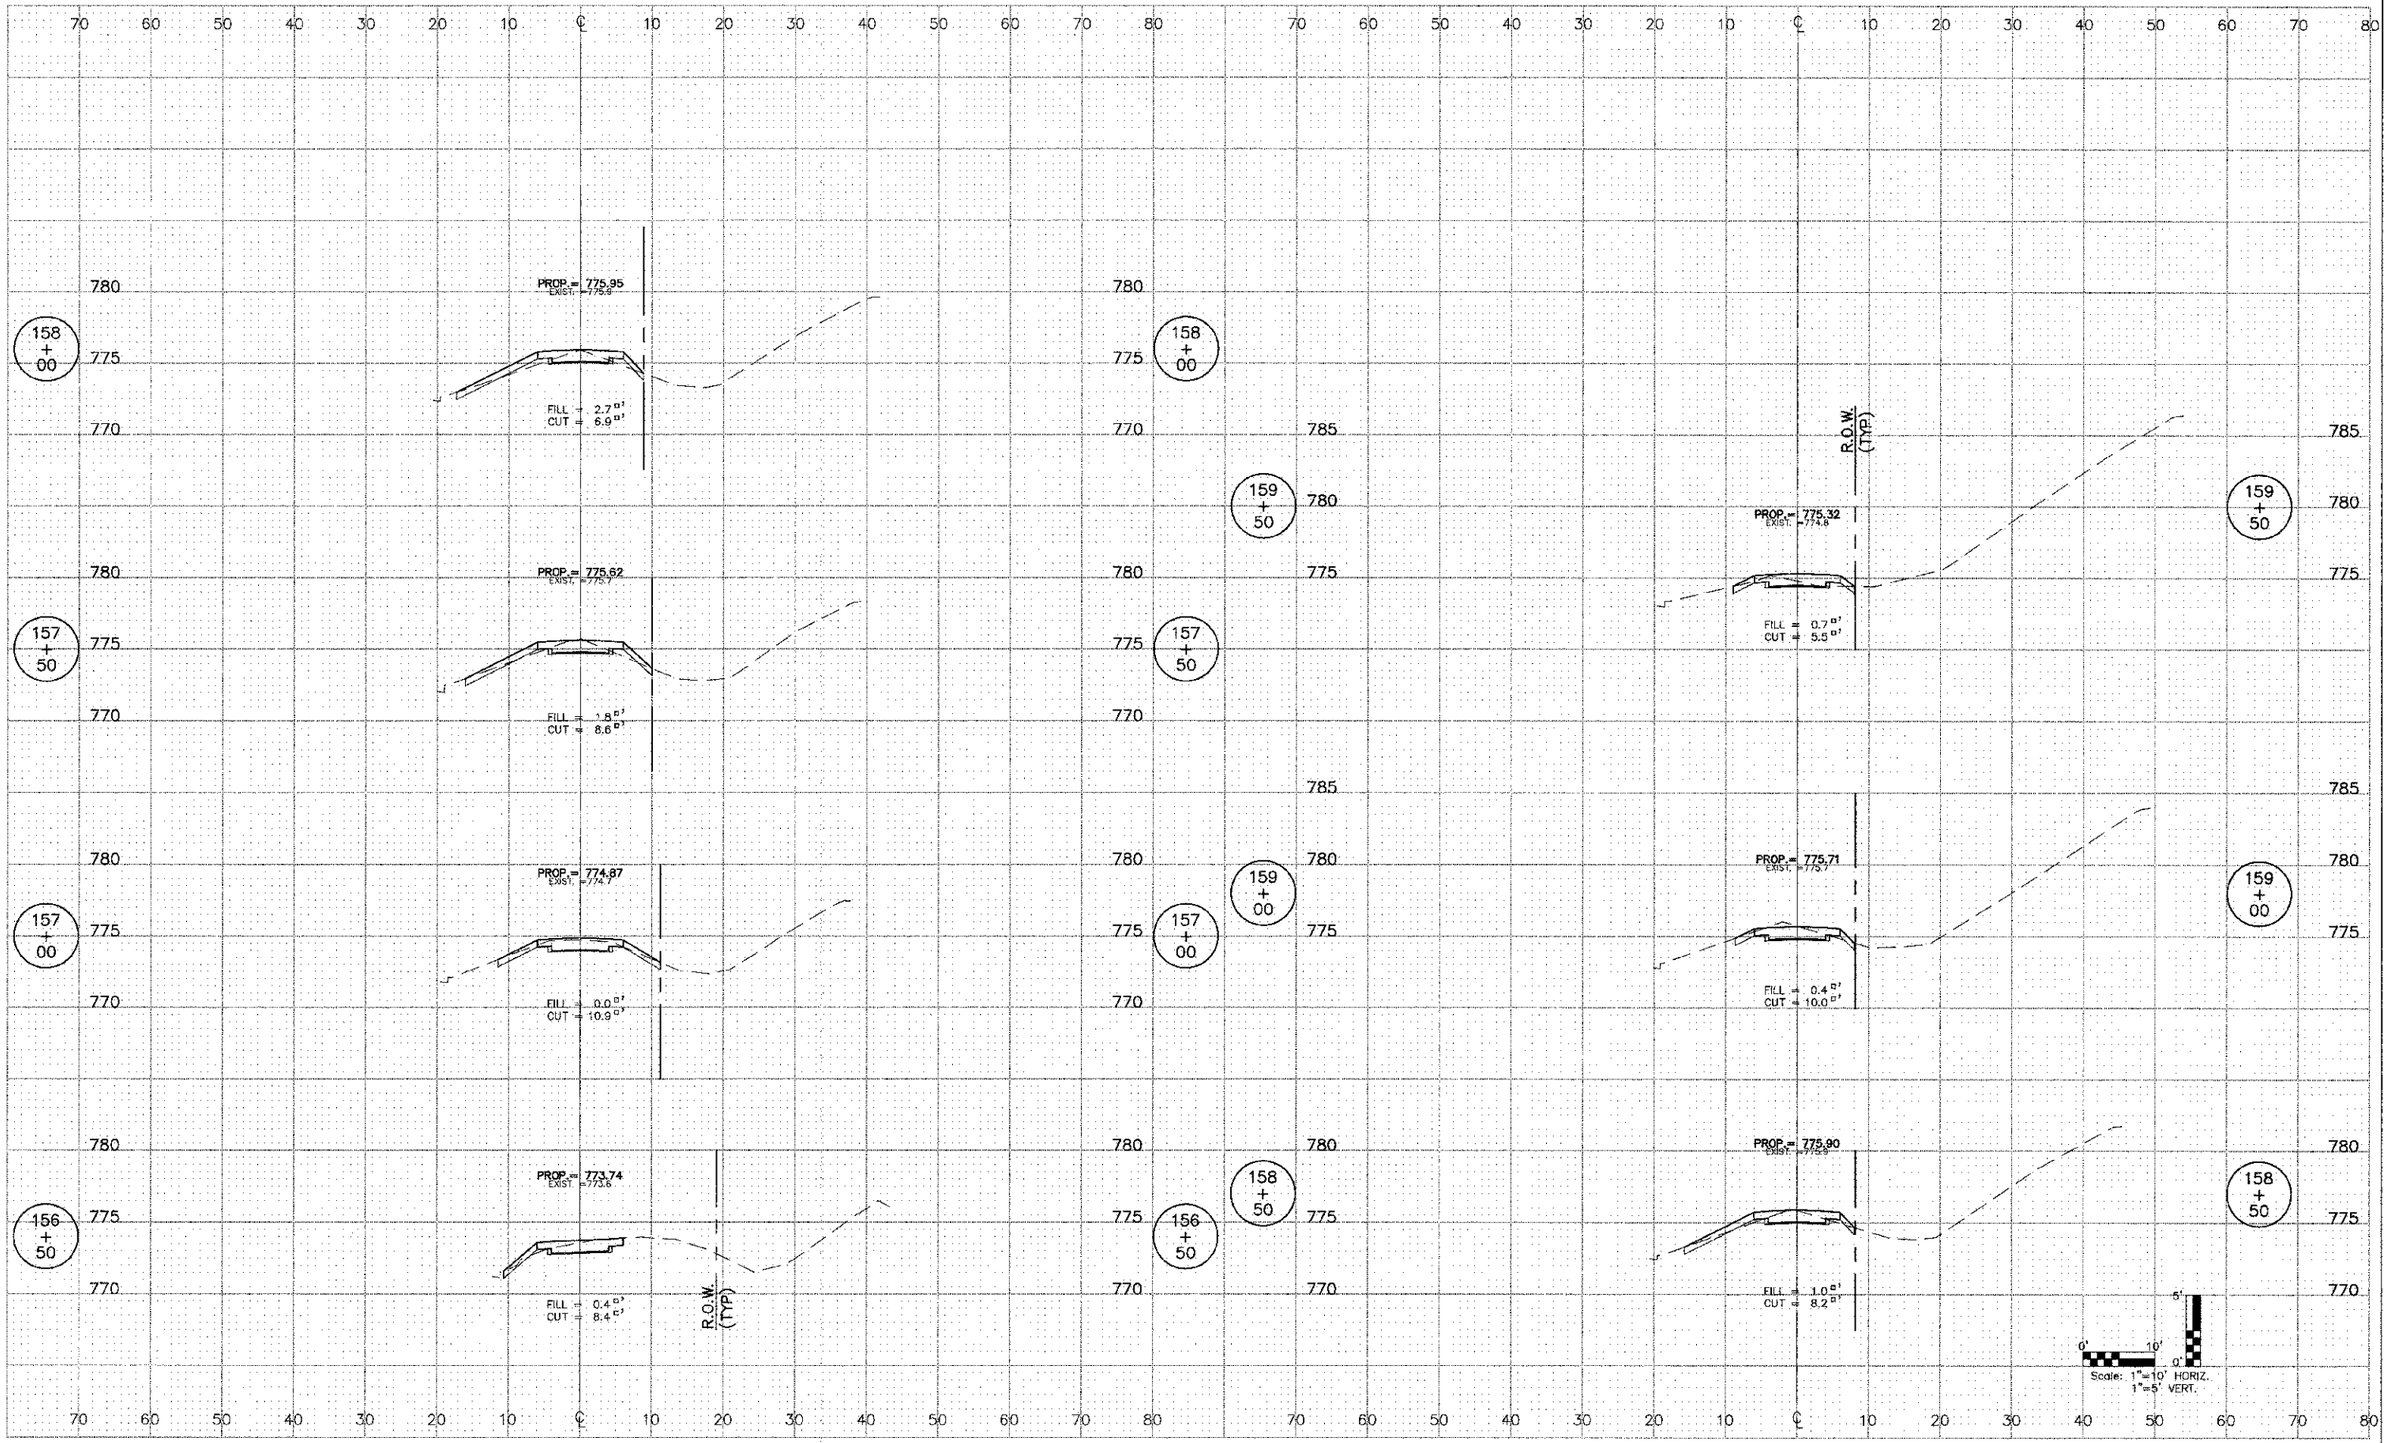

PLAN
NOTE BOOK NO.
SURVEYED
PLOTTED
ALIGNMENT CHECKED
RT. OF WAY CHECKED
CADD FILE NAME
BY
DATE

PROFILE
NOTE BOOK NO.
SURVEYED
PLOTTED
GRADES CHECKED
B.M. NOTED
STRUCTURE NOTATNS CHKD
BY
DATE

ENGINEERING RESOURCE ASSOC., INC.
CONSULTING ENGINEERS, SCIENTISTS & SURVEYORS
3S701 WEST AVENUE, SUITE 150
WARRENVILLE, ILLINOIS 60555
PHONE (630) 393-3060 FAX (630) 393-2152

FILE NAME = H:\West Chicago\100810.00 Bike Trail Connector\CADD\Final Design\rc010005.dwg	USER NAME = mmaslowski	DESIGNED — BD	REVISED —
		DRAWN — RT	REVISED —
	PLOT SCALE =	CHECKED — JFM	REVISED —
	PLOT DATE = 12/17/2012	DATE — APRIL, 2012	REVISED —

STATE OF ILLINOIS
DEPARTMENT OF TRANSPORTATION

N. KINGS CROSS

SCALE: 1"=10'H;1"=5'V | SHEET NO. 10 OF 12 SHEETS | STA. 156+50 TO STA. 159+50

F.A. RTE.	SECTION	COUNTY	TOTAL SHEETS	SHEET NO.
	CO-00064-00-BT	DuPAGE	31	29
		CONTRACT NO. 63730		
FED. ROAD DIST. NO. 1	ILLINOIS	FED. AID PROJECT		