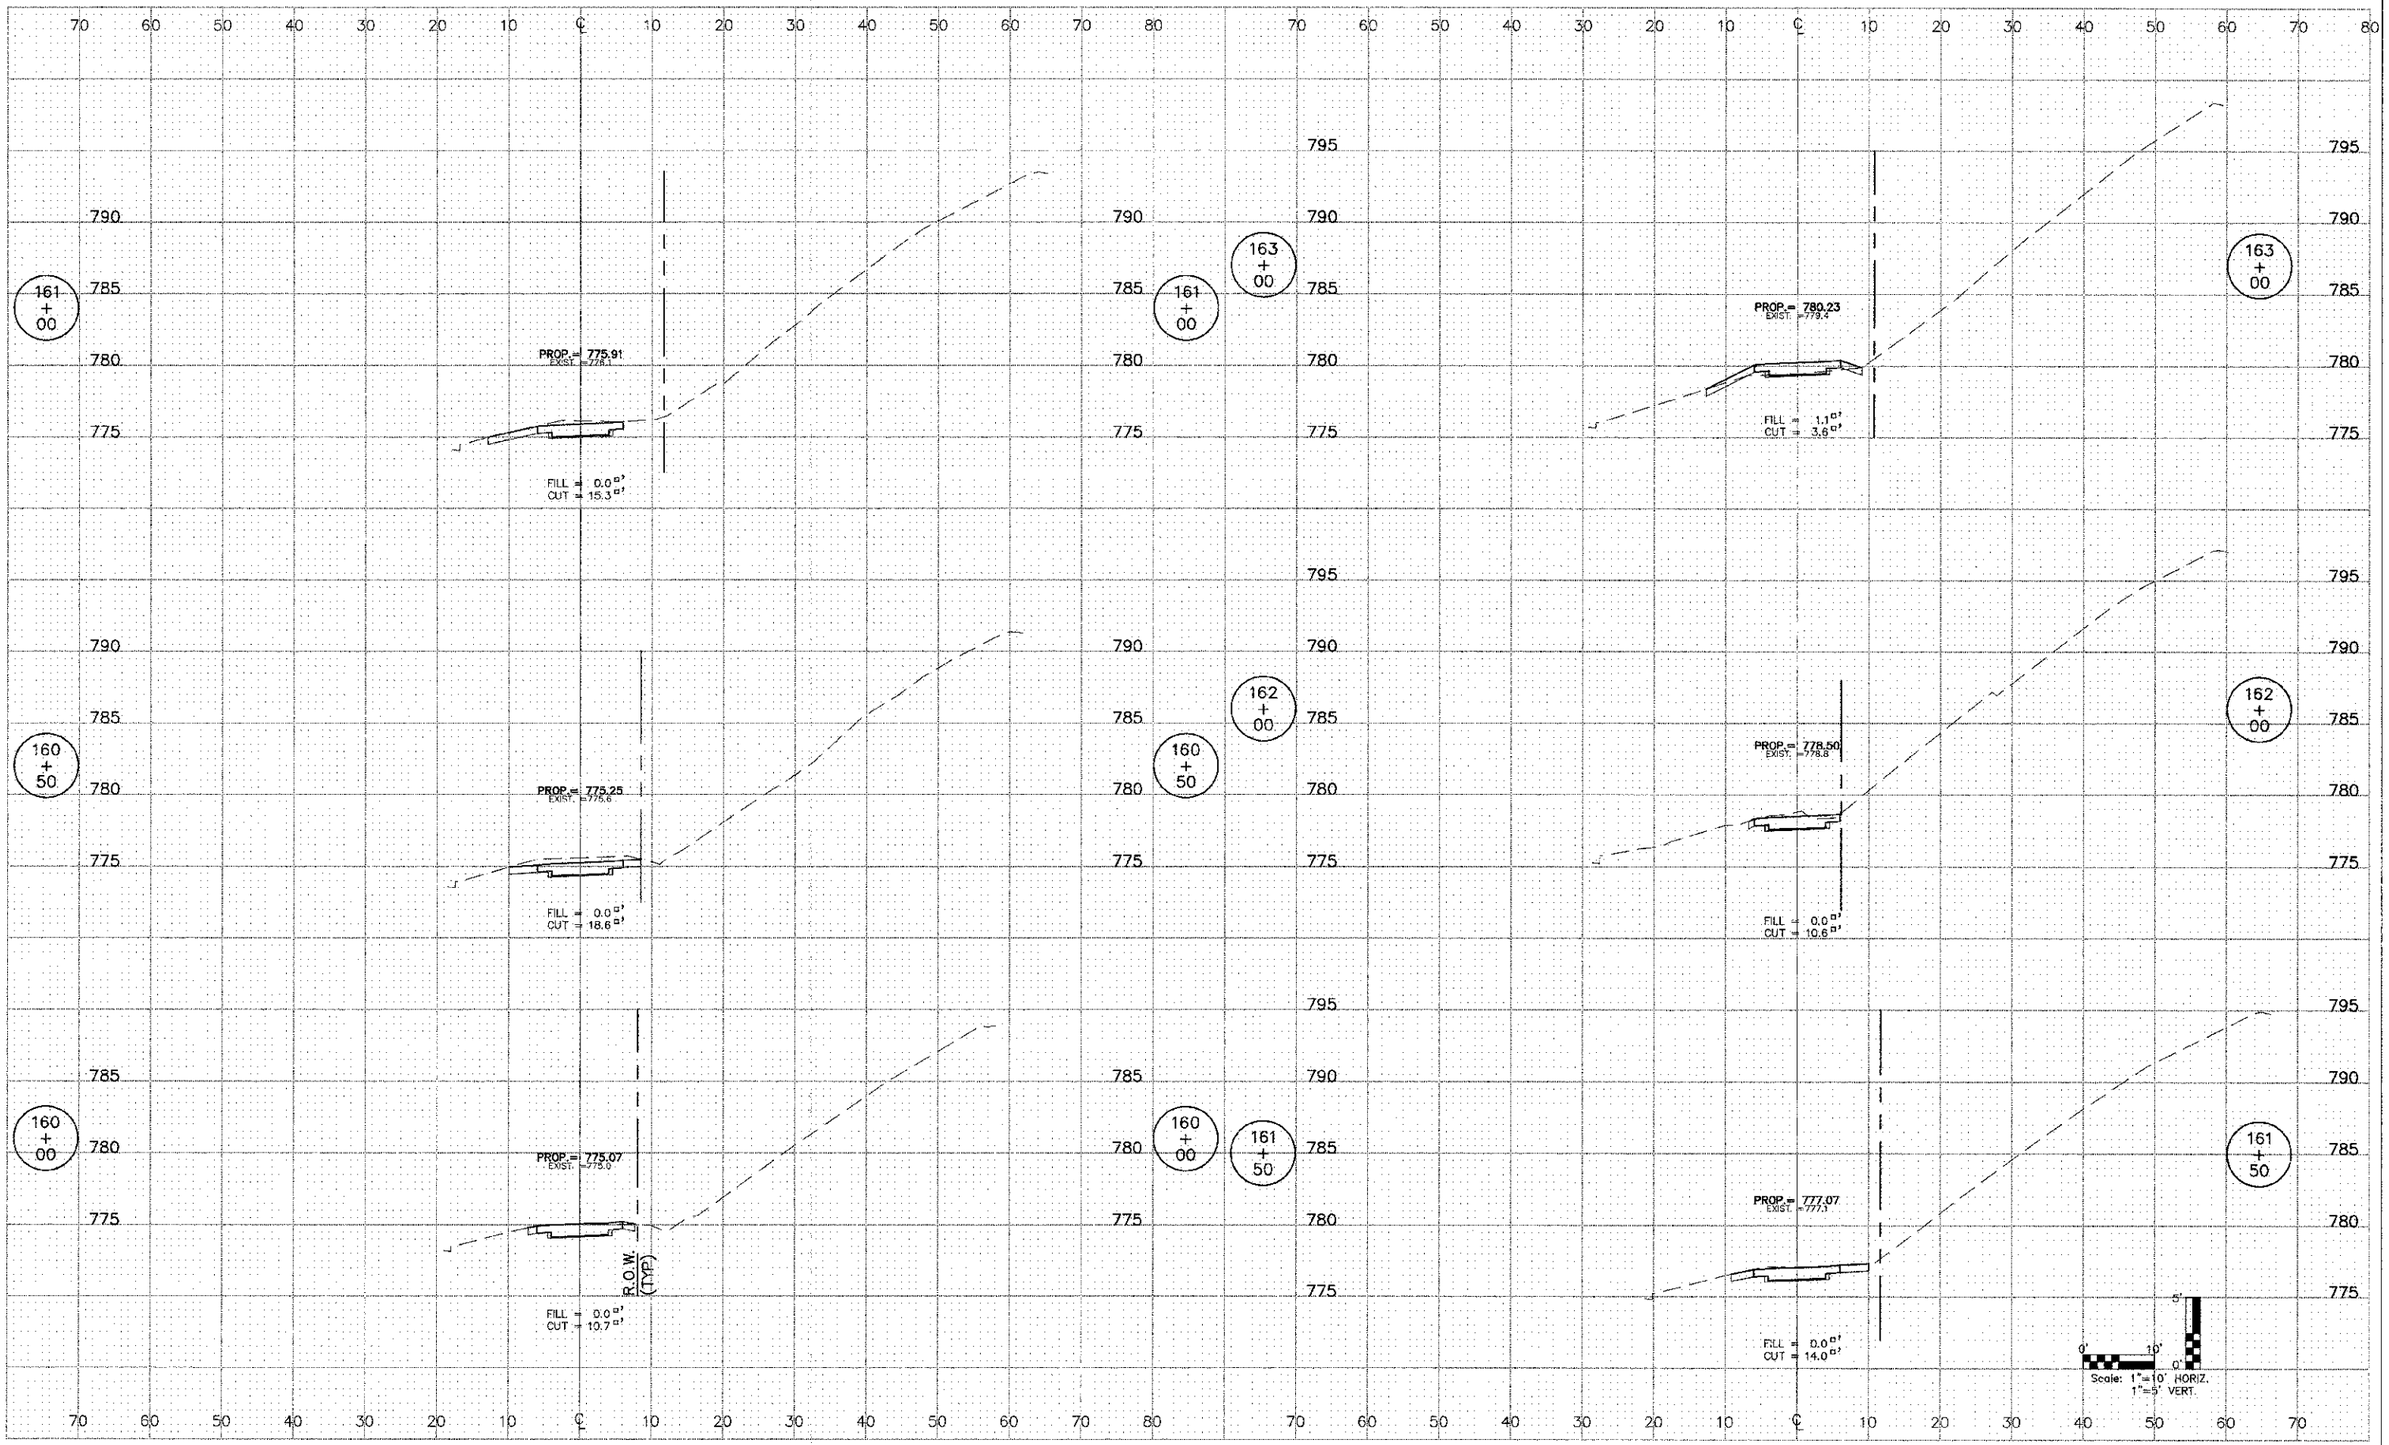

PLAN — NOTE BOOK NO. — SURVEYED — FLOTTED — ALIGNMENT CHECKED — RT. OF WAY CHECKED — CADD FILE NAME — BY — DATE

PROFILE — NOTE BOOK NO. — SURVEYED — FLOTTED — GRADES CHECKED — B.M. NOTED — STRUCTURE NOTATNS CHKD — BY — DATE

ENGINEERING RESOURCE ASSOC., INC.
CONSULTING ENGINEERS, SCIENTISTS & SURVEYORS
35701 WEST AVENUE, SUITE 150
WARRENVILLE, ILLINOIS 60555
PHONE (630) 393-3060 FAX (630) 393-2152

FILE NAME = H:\West Chicago\100810.00 Bike Trail Connector\CADD\Final Design\rc011005.dwg	USER NAME =mmaslowski	DESIGNED — BD	REVISED —
		DRAWN — RT	REVISED —
	PLOT SCALE =	CHECKED — JFM	REVISED —
	PLOT DATE =12/17/2012	DATE — APRIL, 2012	REVISED —

STATE OF ILLINOIS
DEPARTMENT OF TRANSPORTATION

N. KINGS CROSS

SCALE: 1"=10'H;1"=5'V | SHEET NO. 11 OF 12 SHEETS | STA. 160+00 TO STA. 163+00

F.A. RTE.	SECTION	COUNTY	TOTAL SHEETS	SHEET NO.
	00-00064-00-BT	DuPAGE	31	30
		CONTRACT NO. 63730		

FED. ROAD DIST. NO. 1 | ILLINOIS | FED. AID PROJECT