ORIGINAL SURVEY		BY	DATE
NOTE BOOK	SURVEYED		
	PLOTTED		
	TEMPLATE		
	AREAS		
NO.	AREAS CHECKED		

FINAL SURVEY		BY	DATE
NOTE BOOK	SURVEYED		
	PLOTTED		
	TEMPLATE		
	AREAS		
NO.	AREAS CHECKED		

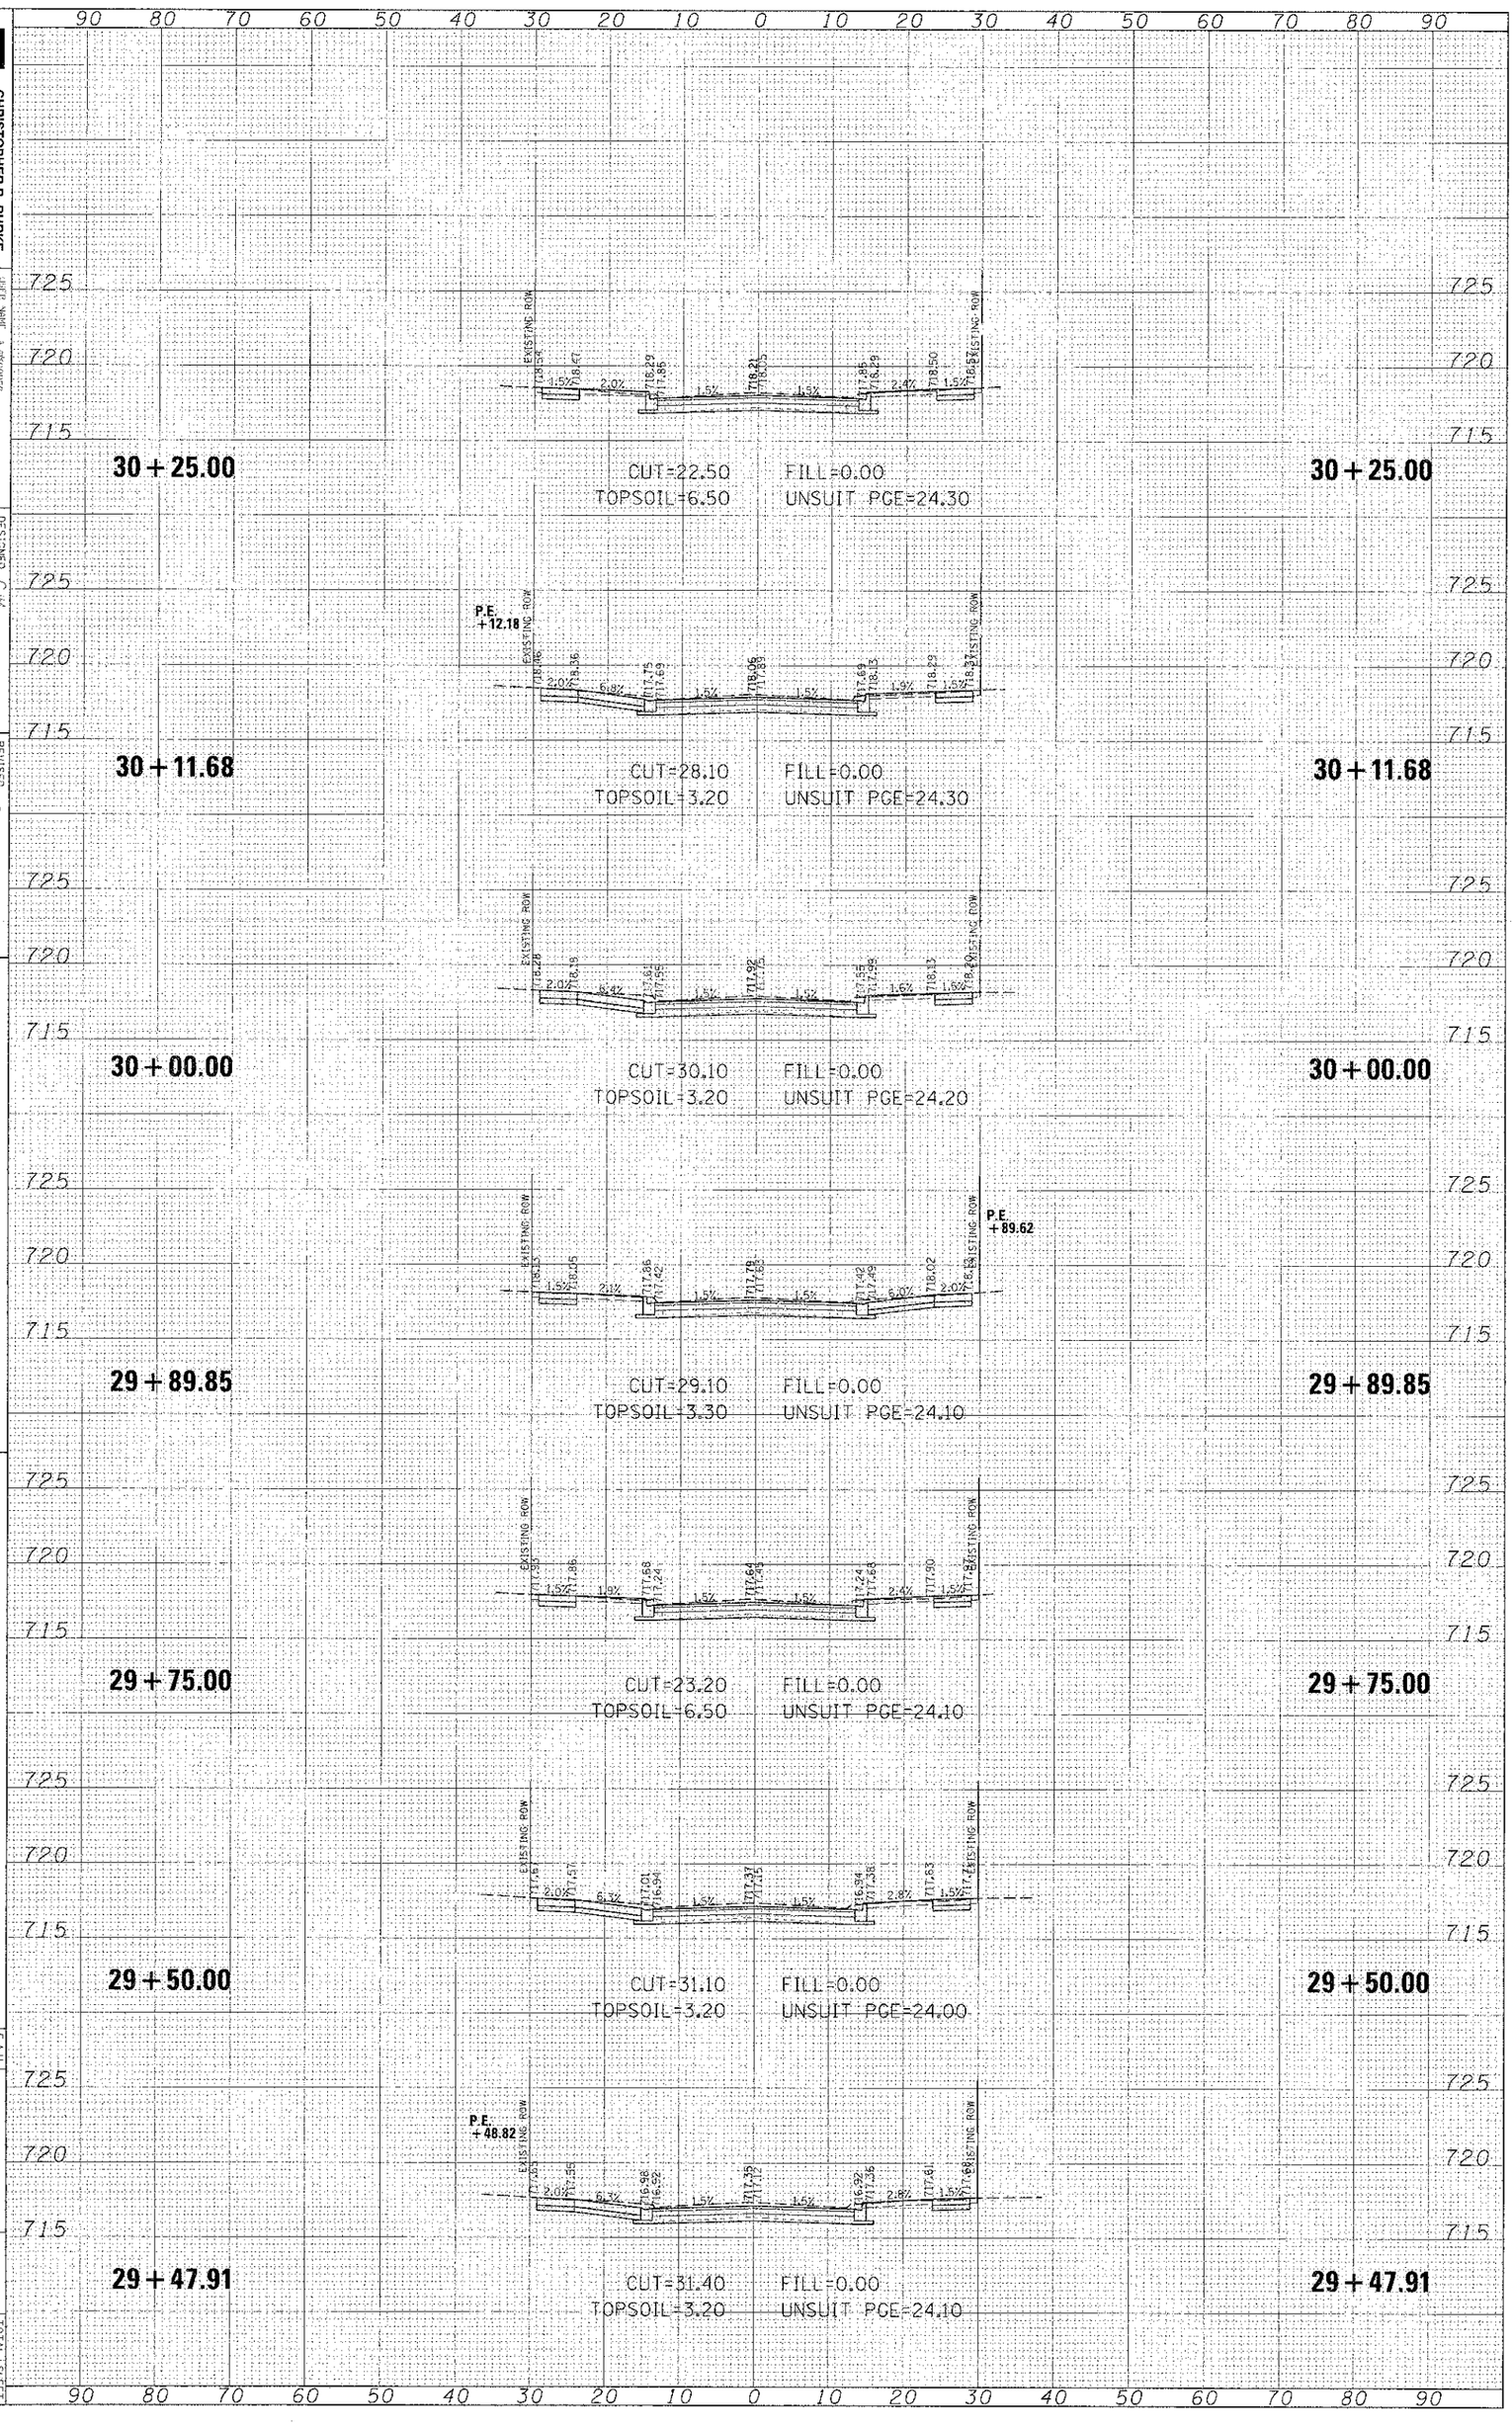

CHRISTOPHER B. BURKE ENGINEERING, LTD.
1938 E. Lincoln Highway, Suite 212
New Lenox, Illinois 60451
(815) 405-9620

JOB NO. | PLOT SCALE: 50' | PLOT DATE: 1/12/2023

DESIGNED | DRAWN | CHECKED | DATE

REVISED | REVISED | REVISED | REVISED

STATE OF ILLINOIS
DEPARTMENT OF TRANSPORTATION

HAVEN AVENUE

SCALE: | SHEET 45 OF 59 SHEETS | STA. 29+47.91 TO STA. 30+25.00

F.A.U. RTE.	SECTION	COUNTY	TOTAL SHEETS	SHEET NO.
1031	10-00024-00-FP	COOK	59	45

ILLINOIS FED. AID PROJECT

CONTRACT NO. 63773