ORIGINAL SURVEY		BY	DATE
NOTE BOOK	SURVEYED		
	PLOTTED		
	TEMPLATE		
	AREAS		
NO.	AREAS CHECKED		

FINAL SURVEY		BY	DATE
NOTE BOOK	SURVEYED		
	PLOTTED		
	TEMPLATE		
	AREAS		
NO.	AREAS CHECKED		

CHRISTOPHER B. BURKE ENGINEERING, LTD.
1998 E. Lincoln Highway, Suite 212
New Lenox, Illinois 60451
(815) 463-9650

USER NAME = mkonnen
PLOT SCALE = 1.0'
PLOT DATE = 1/2/2013

DESIGNED CJM
DRAWN MAK
CHECKED DV
DATE -

REVISED -
REVISED -
REVISED -

STATE OF ILLINOIS
DEPARTMENT OF TRANSPORTATION

HAVEN AVENUE

SCALE: 1

SHEET 50 OF 59 SHEETS STA. 34+75.00 TO STA. 35+75.00

F.A.U. RTE. 1037 | SECTION 10-00024-00-FP | COUNTY COOK | TOTAL SHEETS 59 | SHEET NO. 50
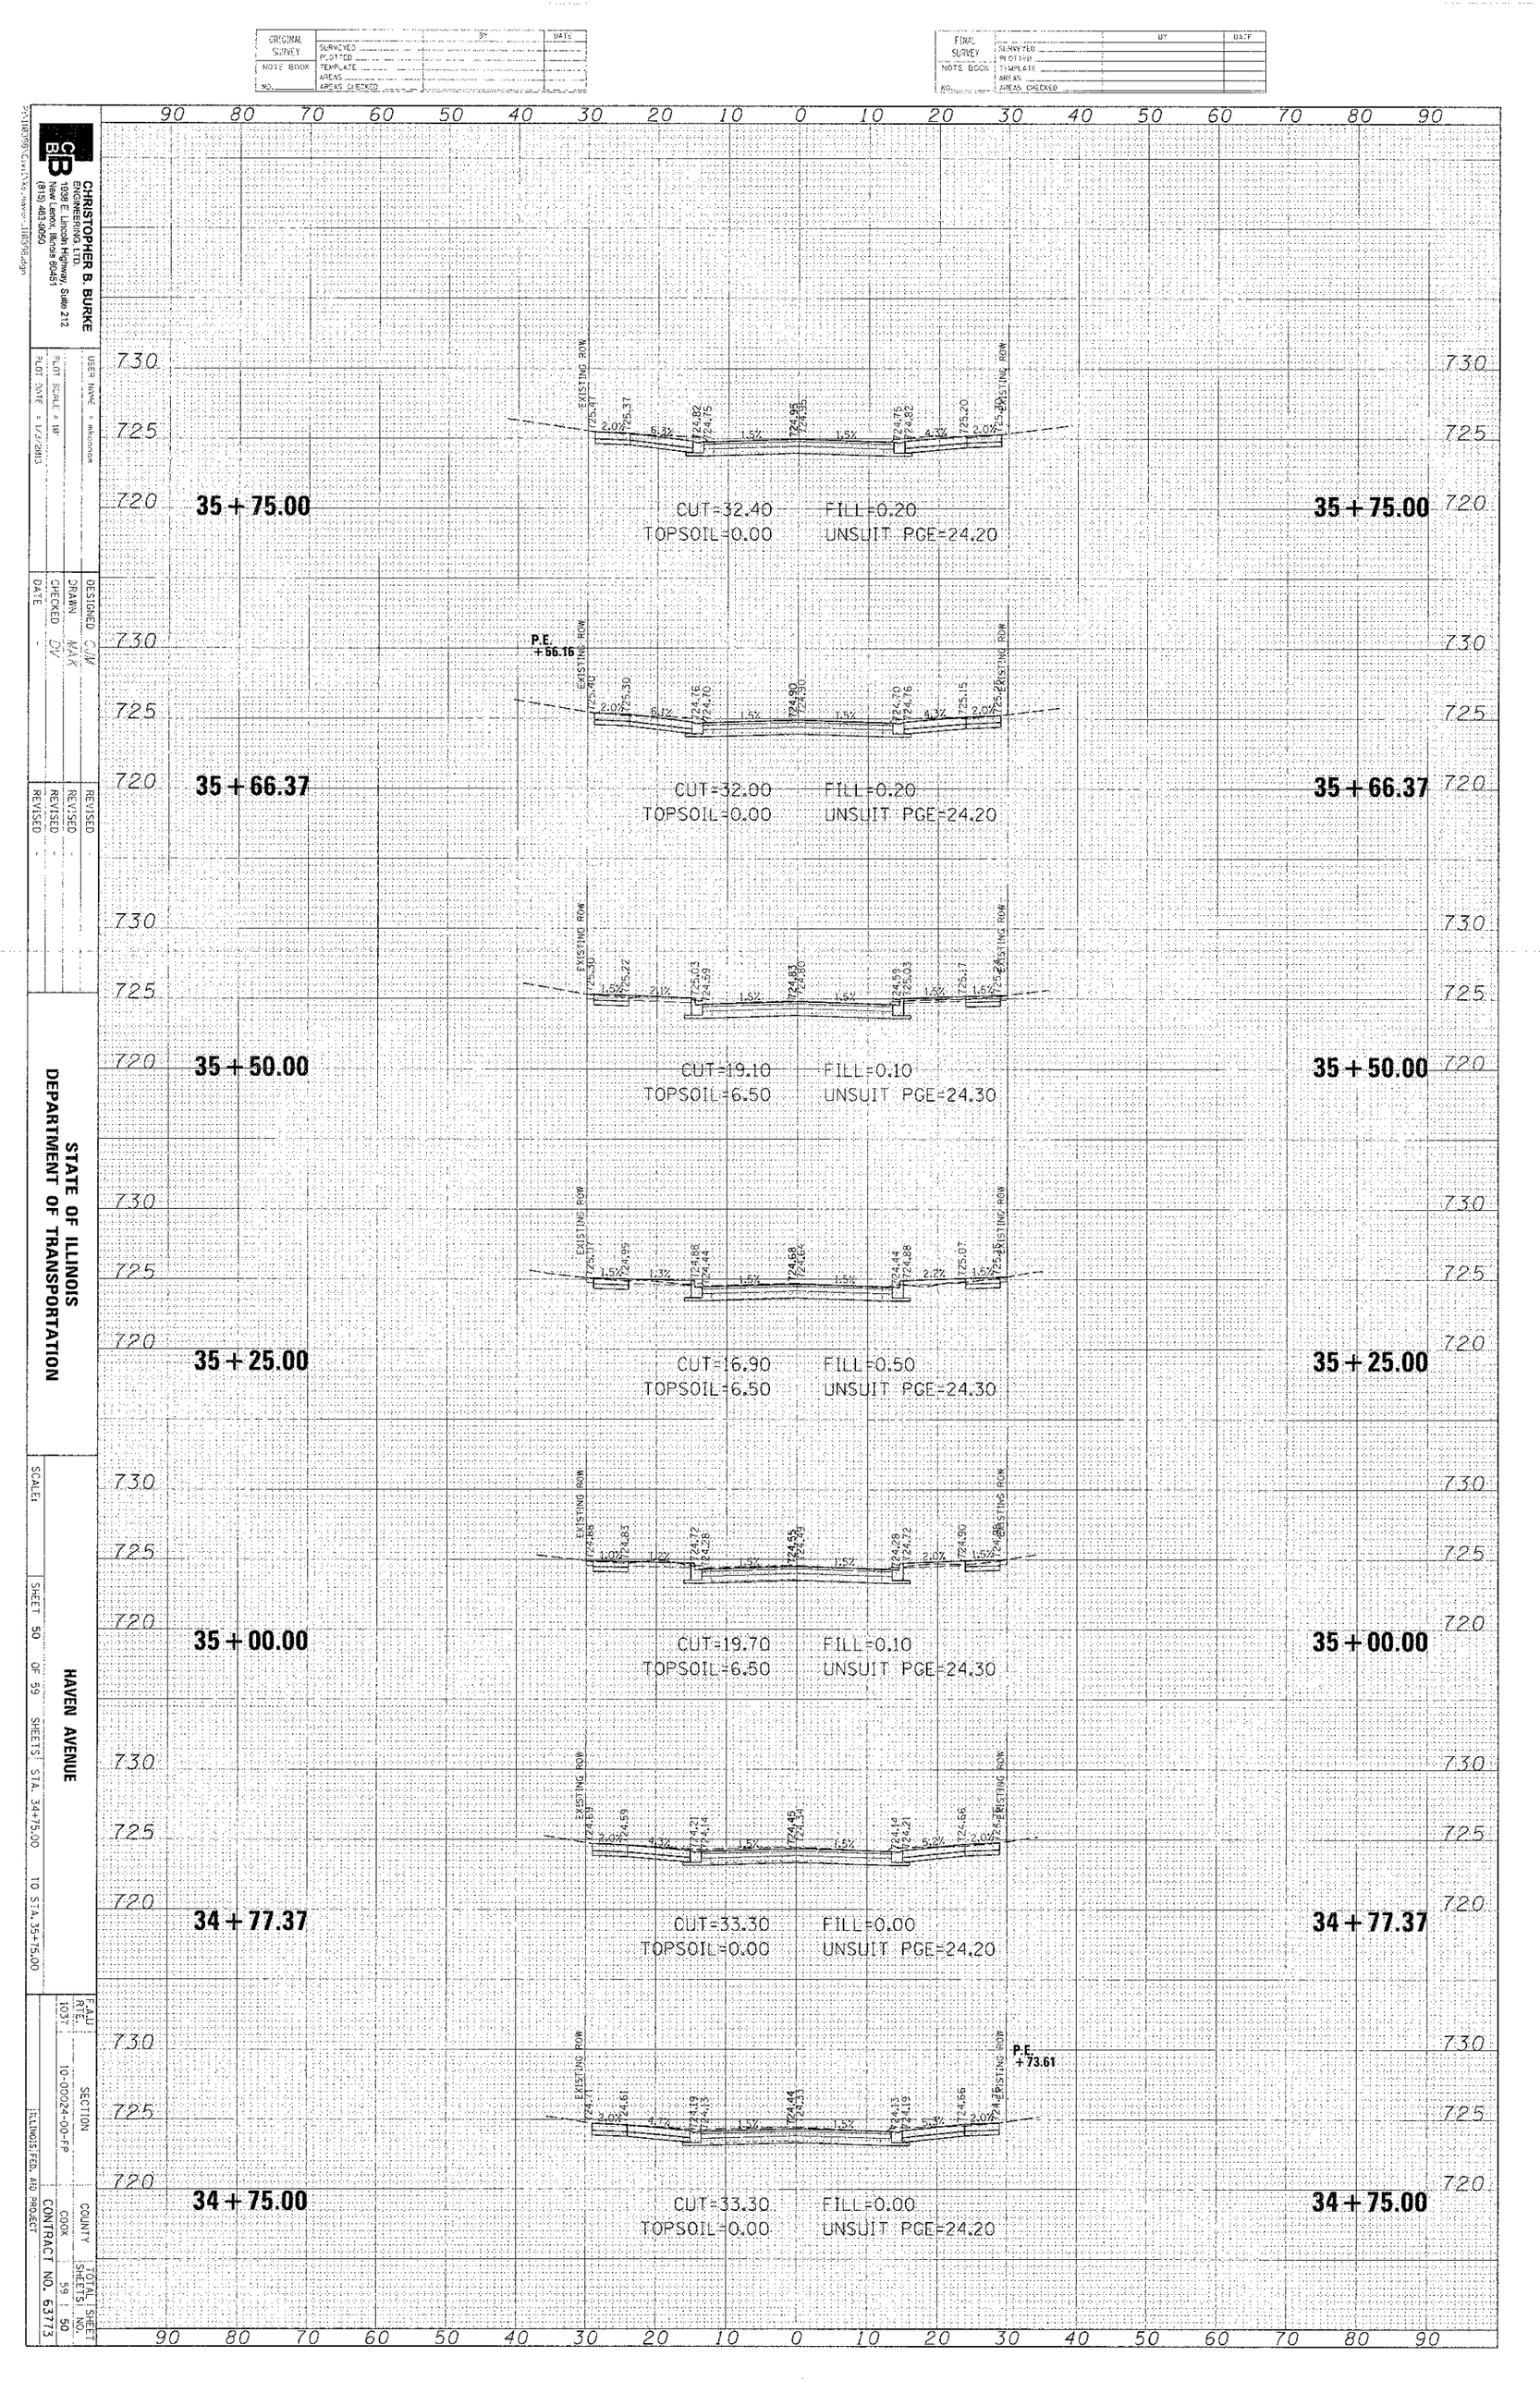
ILLINOIS FED. AID PROJECT | CONTRACT NO. 63773