ORIGINAL SURVEY		BY	DATE
	SURVEYED		
	PLOTTED		
NOTE BOOK	TEMPLATE		
	AREAS		
NO.	AREAS CHECKED		

FINAL SURVEY		BY	DATE
	SURVEYED		
	PLOTTED		
NOTE BOOK	TEMPLATE		
	AREAS		
NO.	AREAS CHECKED		

CHRISTOPHER B. BURKE ENGINEERING, LTD.
1936 E. Lincoln Highway, Suite 212
New Lenox, Illinois 60451
(815) 463-9650

USER NAME = mwoodrow

PLOT SCALE = 10' / in.
PLOT DATE = 1/3/2013

DESIGNED - CJM
DRAWN - MAK
CHECKED - DV
DATE -

REVISED -
REVISED -
REVISED -

STATE OF ILLINOIS
DEPARTMENT OF TRANSPORTATION

SCALE: 1" = 10'

HAVEN AVENUE

SHEET 55 OF 59 SHEETS STA. 39+75.00 TO STA. 40+51.72

F.A.U. RTE. 1037

SECTION 10-00024-00-FP

COUNTY COOK

CONTRACT NO. 63773

ILLINOIS FED. AID PROJECT

TOTAL SHEETS 59
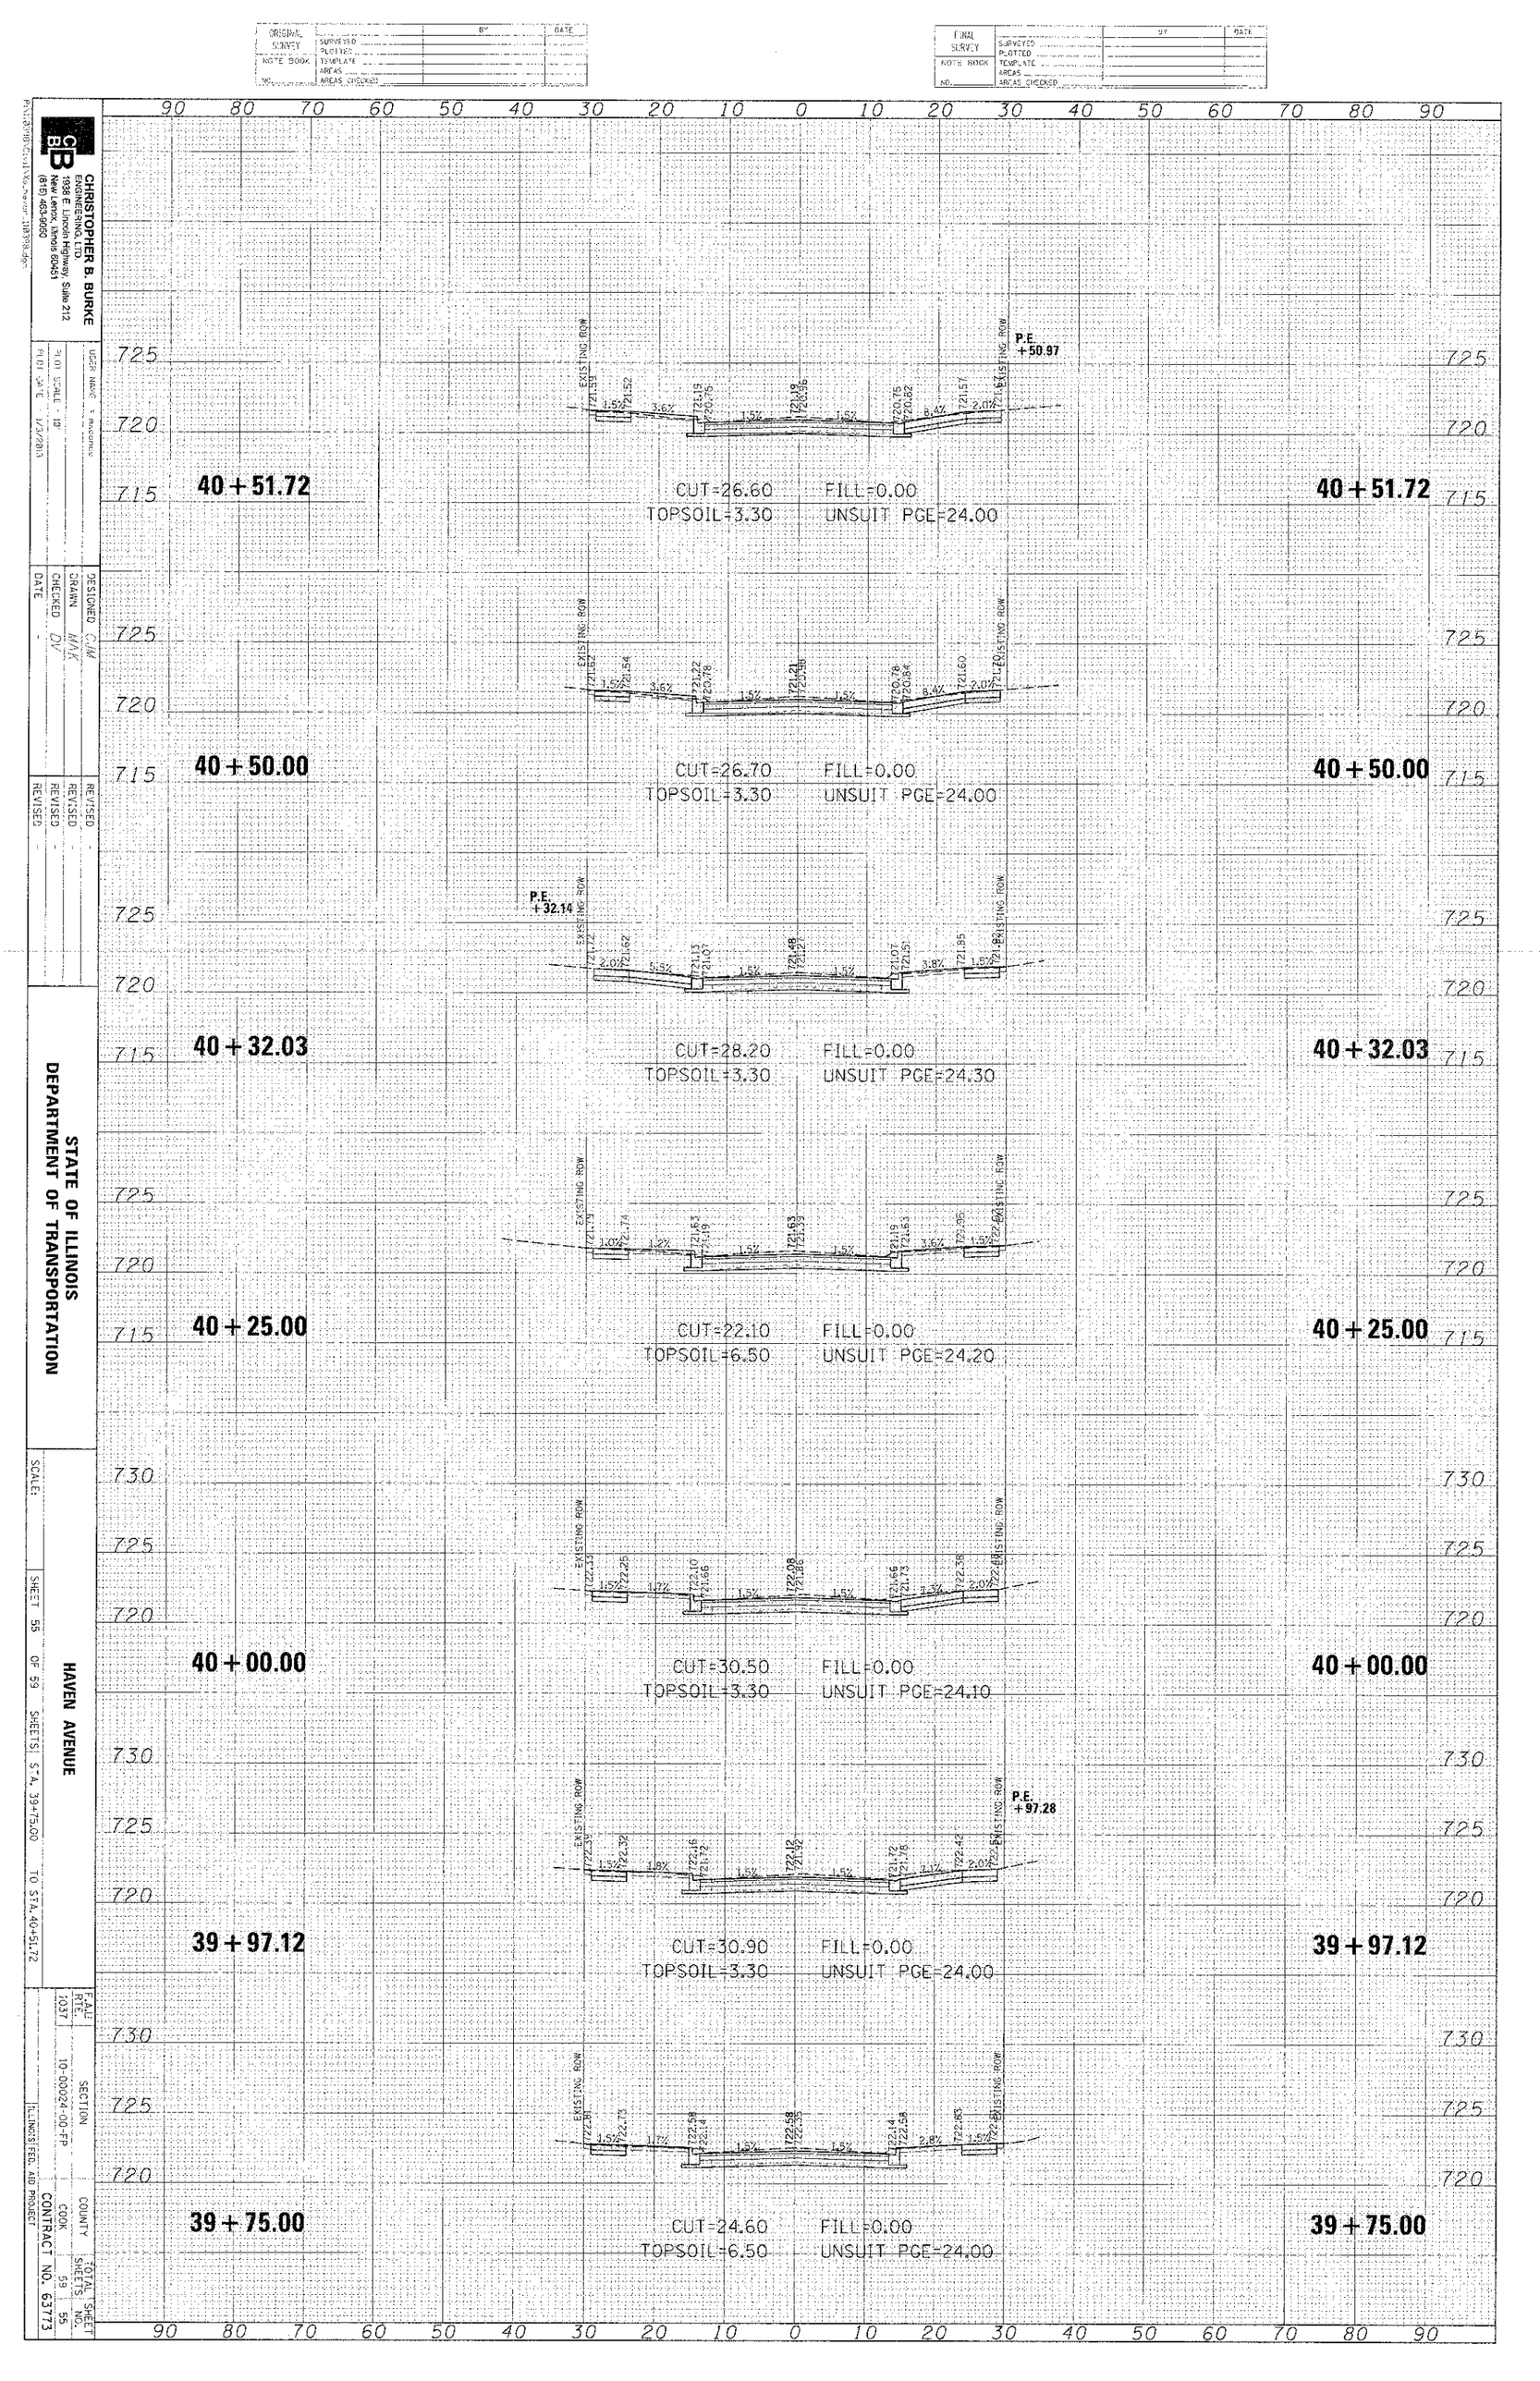
SHEET NO. 55