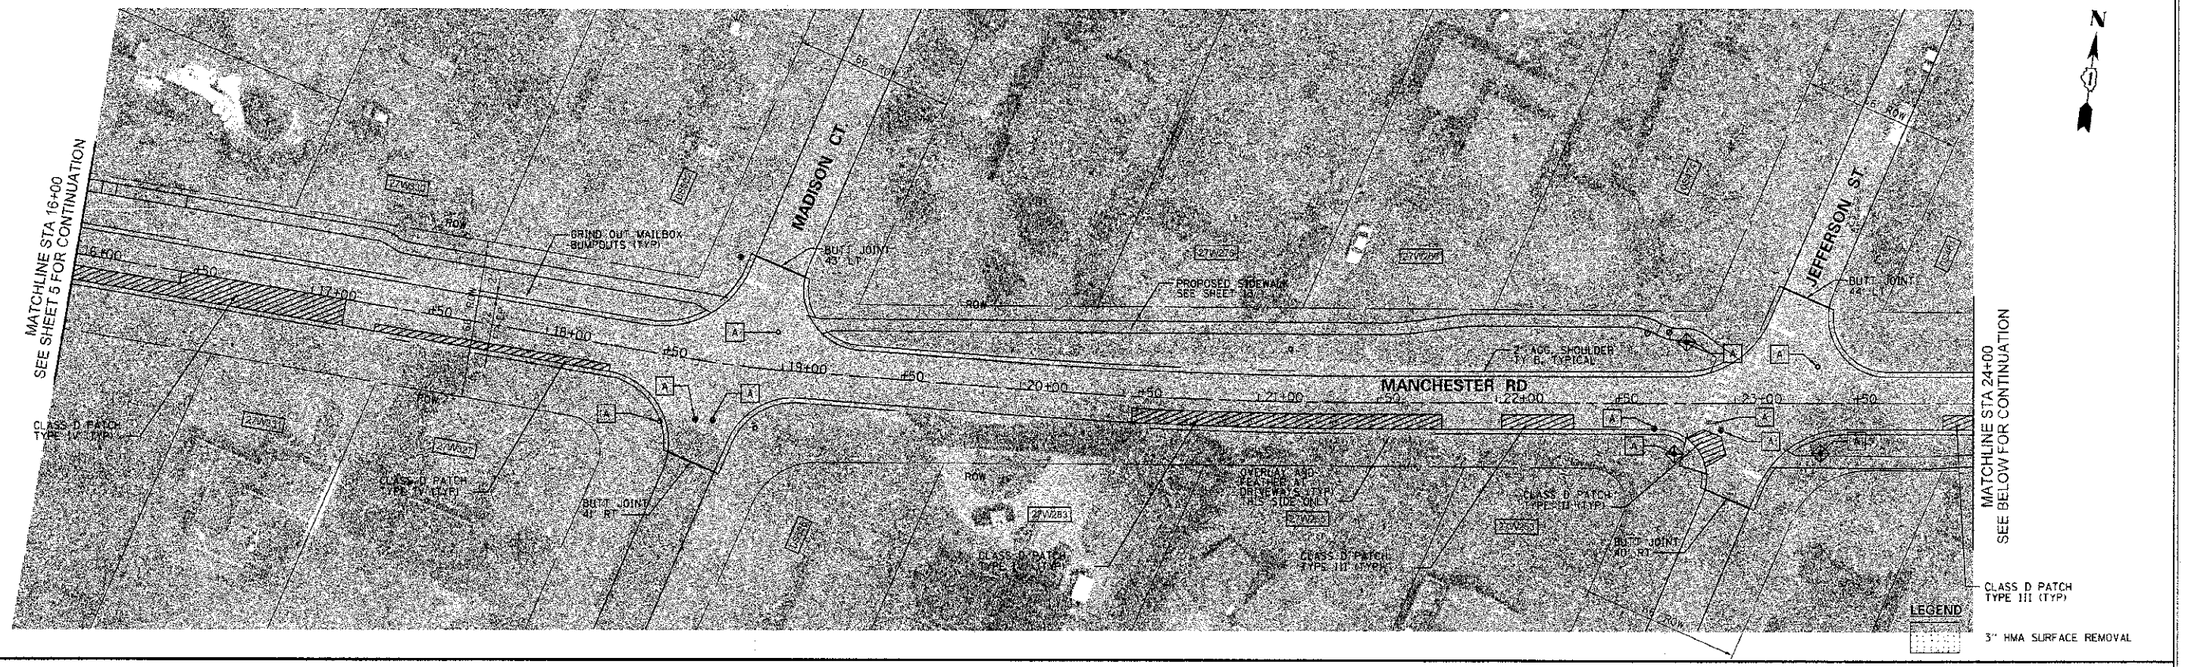

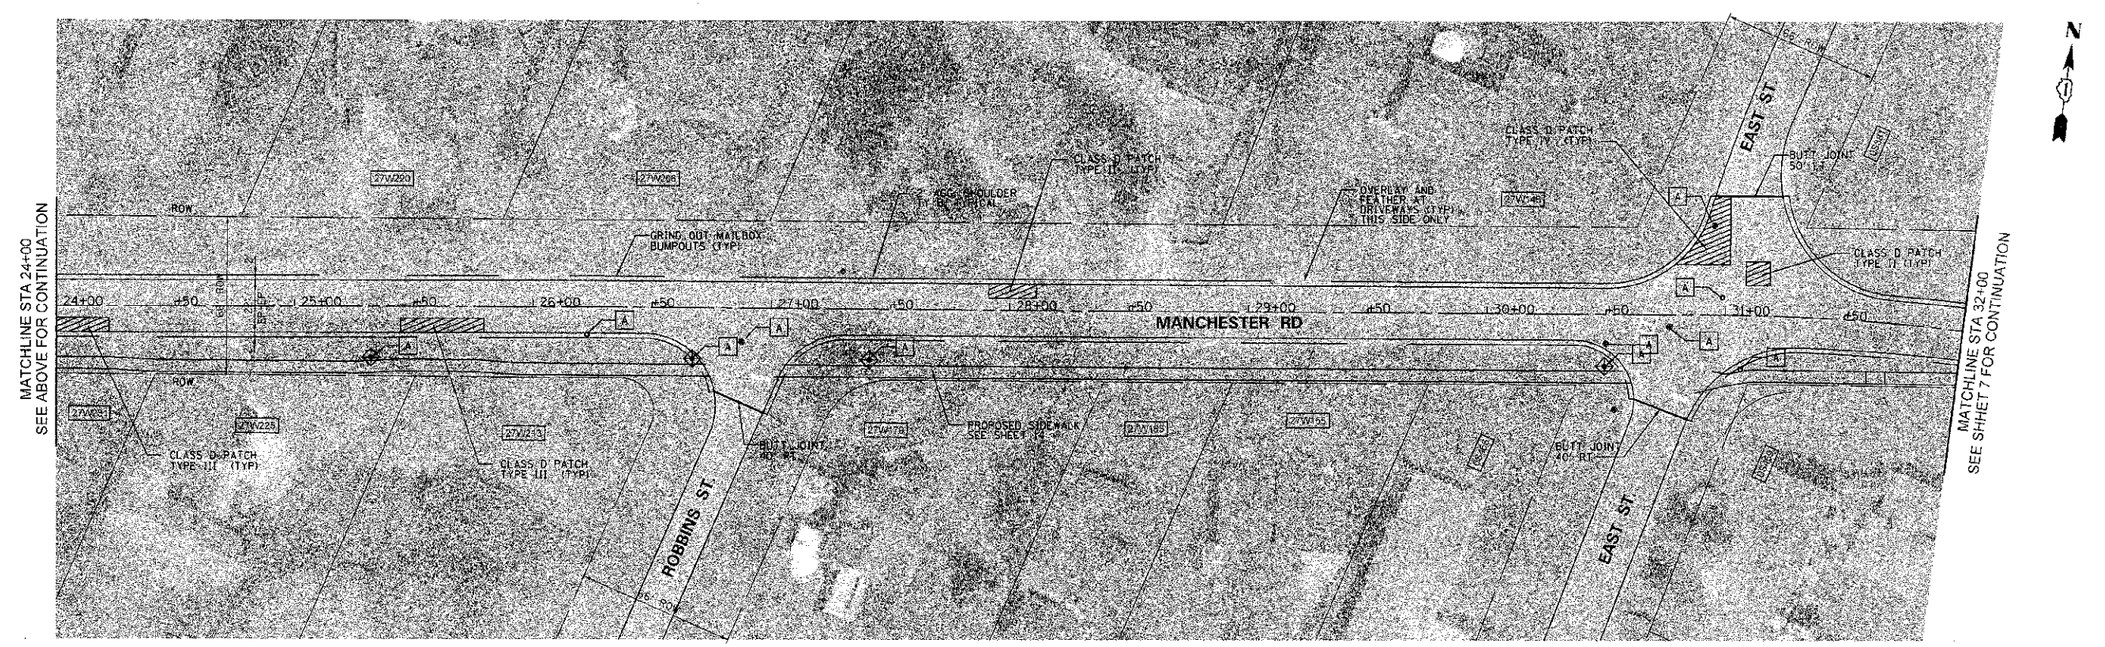

FILE NAME = N:\dgn\WF\WF584ManchesterRd\sheets\D0126WF584_ManchesterRd_02.dgn	USER NAME = USER_	DESIGNED - DR	REVISED -	**STATE OF ILLINOIS DEPARTMENT OF TRANSPORTATION**
		DRAWN - SS	REVISED -	
	PLOT SCALE = 30.00 ft / IN.	CHECKED - DW	REVISED -	
	PLOT DATE = 12/13/2012	DATE - DEC 2012	REVISED -	

MANCHESTER ROAD PLAN
STA 16+00 TO STA 32+00

SCALE: 1"=30' | SHEET No. 6 OF 16 SHEETS

F.A.U. RTE.	SECTION	COUNTY	TOTAL SHEETS	SHEET NO.
3549	12-00046-00-RS	DU PAGE	21	6
		CONTRACT NO. 63774		
		ILLINOIS FED. AID PROJECT		