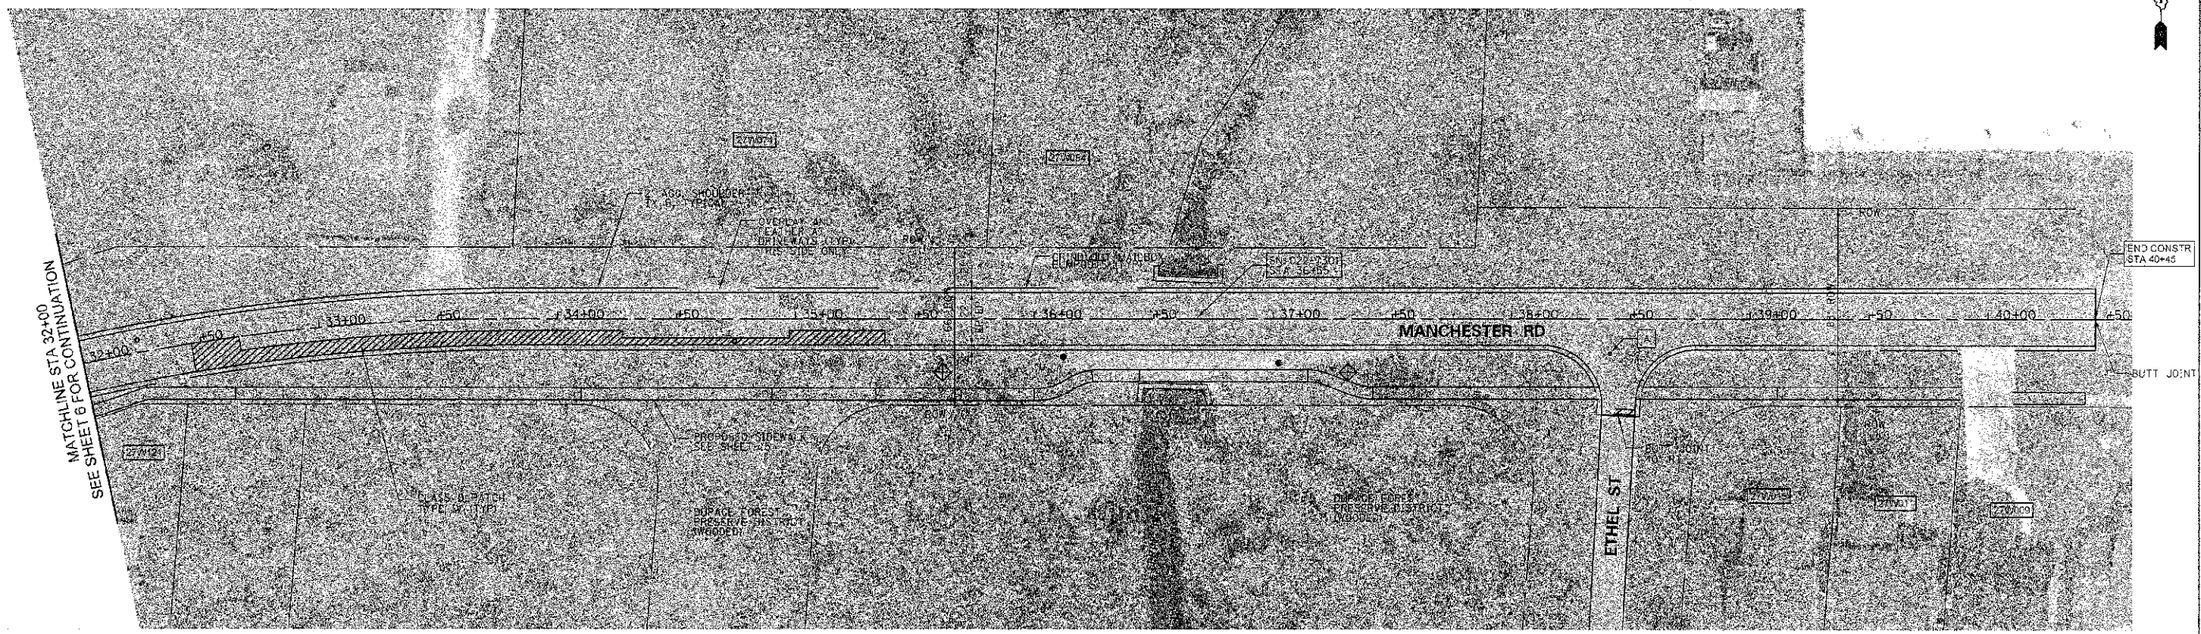


**LEGEND**

3" HMA SURFACE REMOVAL

| | | | |
|---|---|---|---|
| FILE NAME = N:\dgn\WF\WF584Manchester-Rd\sheets\IDOT_07WF504_ManchesterRd_03.dgn | USER NAME = _USER_ | DESIGNED - DR | REVISED - |
| | | DRAWN - SS | REVISED - |
| | PLOT SCALE = 30.00 ft / IN. | CHECKED - DW | REVISED - |
| | PLOT DATE = 12/13/2012 | DATE - DEC 2012 | REVISED - |

**STATE OF ILLINOIS**
**DEPARTMENT OF TRANSPORTATION**

**MANCHESTER ROAD PLAN**
**STA 32+00 TO STA 40+45**

SCALE: 1"=30' | SHEET No. 7 OF 16 SHEETS

| F.A.U. RTE. | SECTION | COUNTY | TOTAL SHEETS | SHEET NO. |
|---|---|---|---|---|
| 3549 | 12-00046-00-RS | DU PAGE | 21 | 7 |
| | | CONTRACT NO. 63774 | | |
| | ILLINOIS FED. AID PROJECT | | | |