ROUTE MARKERS

- 30 — FOR U.S. ROUTES M1-40-2424
- ILL 53 — FOR ILLINOIS ROUTES M1-50-2424
- MAIN STREET — R.R. UNMARKED ROUTES SPECIAL 24" x 18" VARIABLE 4" BLACK LETTERS ON WHITE REFLECTIVE BACKGROUND

ARROWS SIGNS

- M5-1L-2115
- M5-1R-2115
- M6-1-2115
- M6-1-2115
- M6-3-2115

CARDINAL DIRECTION & DETOUR SIGNS

NORTH	M3-1-2412
EAST	M3-2-2412
SOUTH	M3-3-2412
WEST	M3-4-2412
DETOUR	M4-8-2412

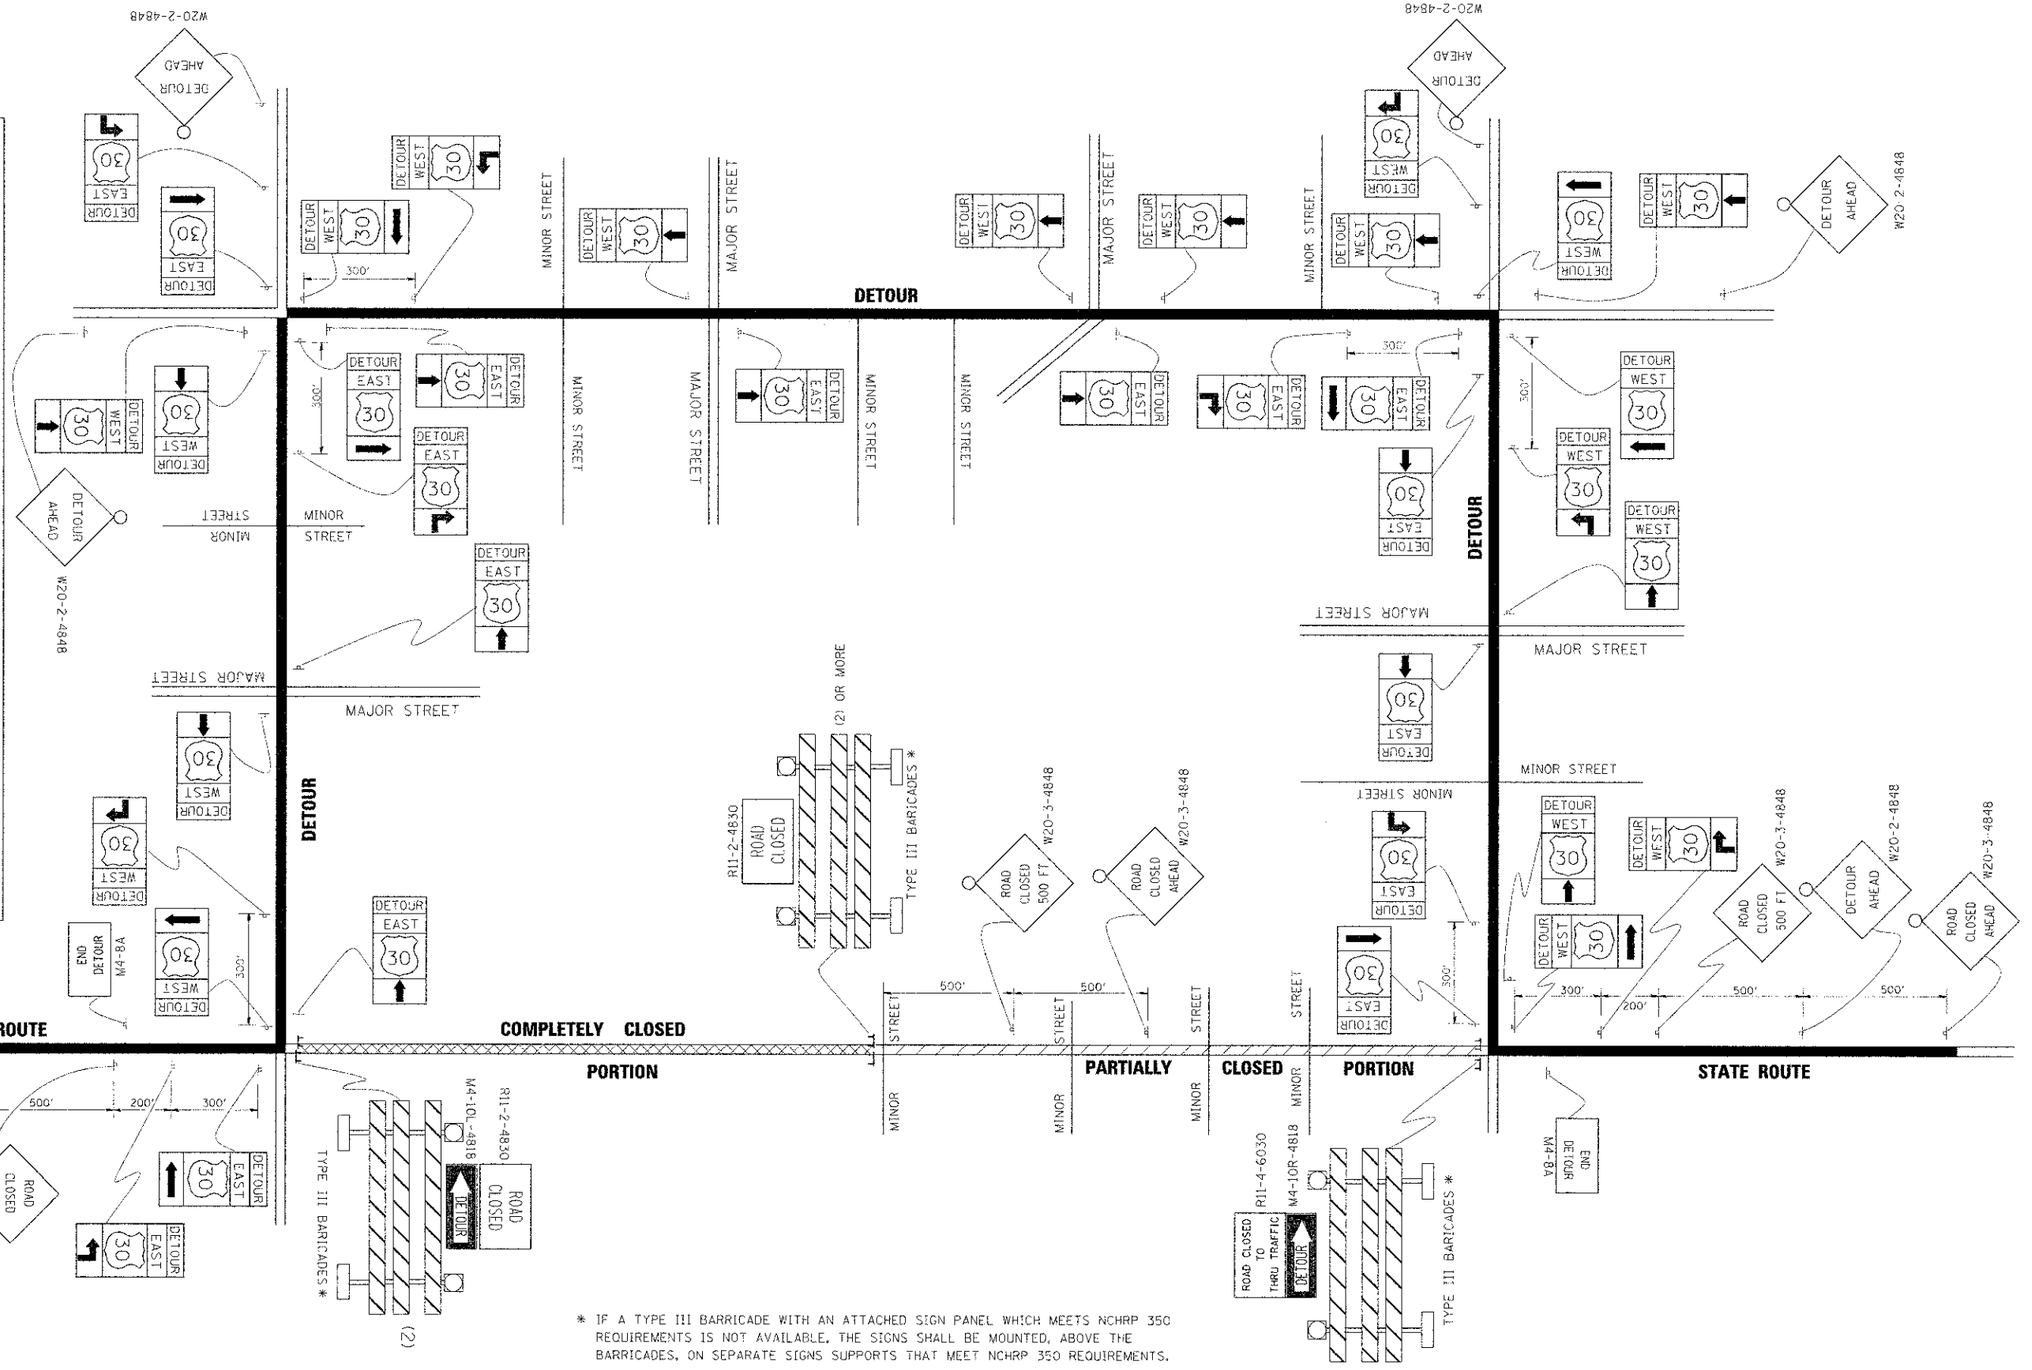

* IF A TYPE III BARRICADE WITH AN ATTACHED SIGN PANEL WHICH MEETS NCHRP 350 REQUIREMENTS IS NOT AVAILABLE, THE SIGNS SHALL BE MOUNTED, ABOVE THE BARRICADES, ON SEPARATE SIGNS SUPPORTS THAT MEET NCHRP 350 REQUIREMENTS.

PLOT DATE = Jan 13, 2010
STANDARD = N:\ENGINEERING\CAD\Projects\Morris\Class-ENG\REV-Util-IA-2007_Site_2010-01-0149.dgn

F.H.'s NAME = MORRIS ENGINEERING, INC	USER NAME = d-ivakogn	DESIGNED -	REVISED - 10-18-02	STATE OF ILLINOIS DEPARTMENT OF TRANSPORTATION	DETOUR SIGNING FOR CLOSING STATE HIGHWAYS
	PLOT SCALE = 49.9999 ' / IN.	DRAWN -	REVISED - R. BORO 09-14-09		SCALE: NONE | SHEET NO. 1 OF 1 SHEETS | STA. 14+28.96 TO STA. 21+41.97
	PLOT DATE = 9/14/2009	CHECKED -	REVISED -		
		DATE -	REVISED -		

F.A. RTE.	SECTION	COUNTY	TOTAL SHEETS	SHEET NO.
	08-01120-00-BR	DuPAGE	38	16A
	TC-21	CONTRACT NO. 63785		
FED. ROAD DIST. NO. 1	ILLINOIS	FED. AID PROJECT		