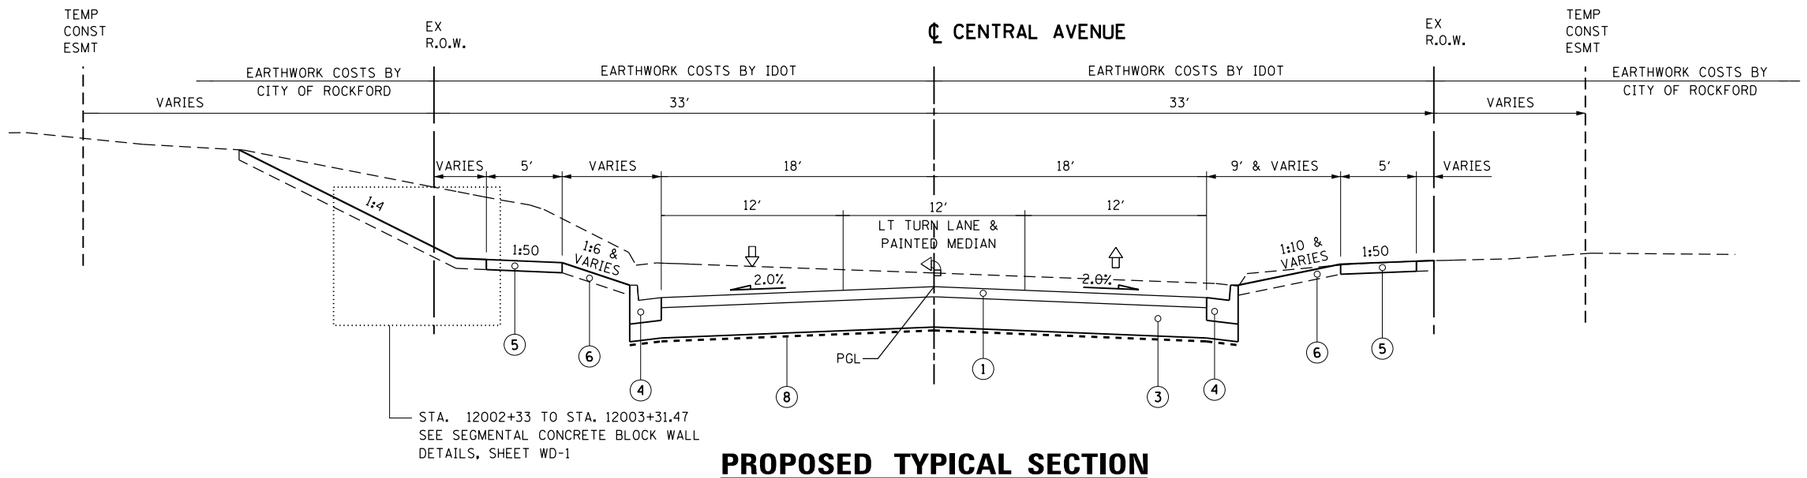

PROPOSED TYPICAL SECTION

12000+58.6 TO 12002+79.4
12004+88.3 TO 12007+56.00

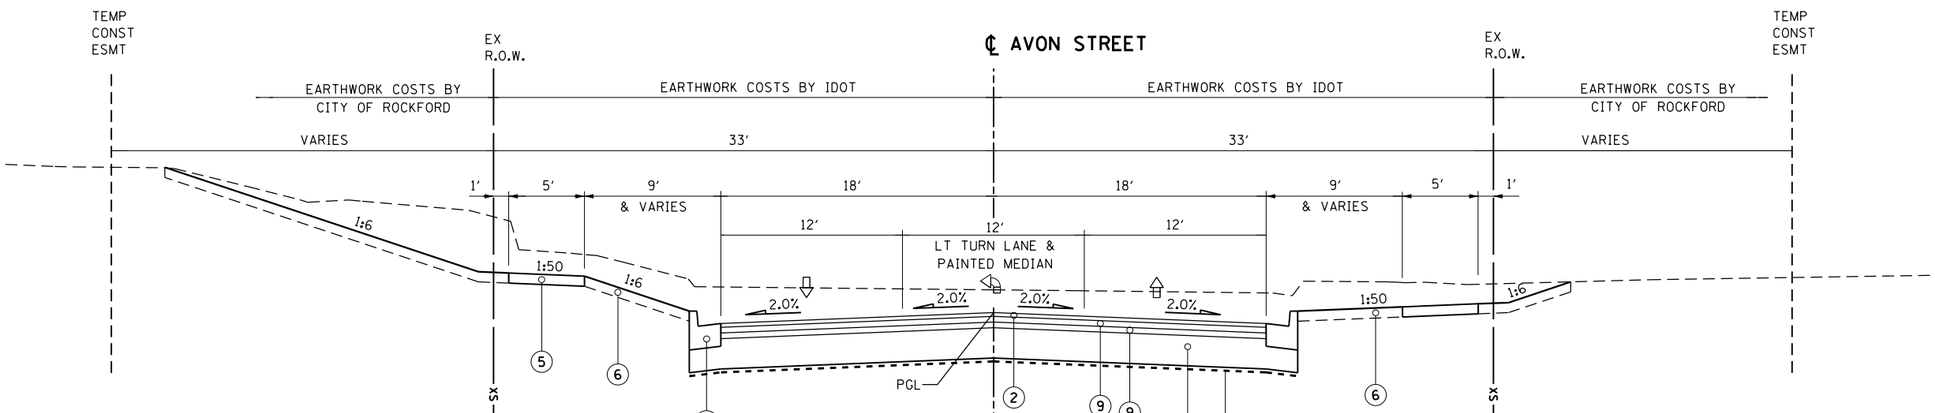

PROPOSED TYPICAL SECTION

12100+84.1 TO 12103+13.4
12105+34.1 TO 12107+80.5

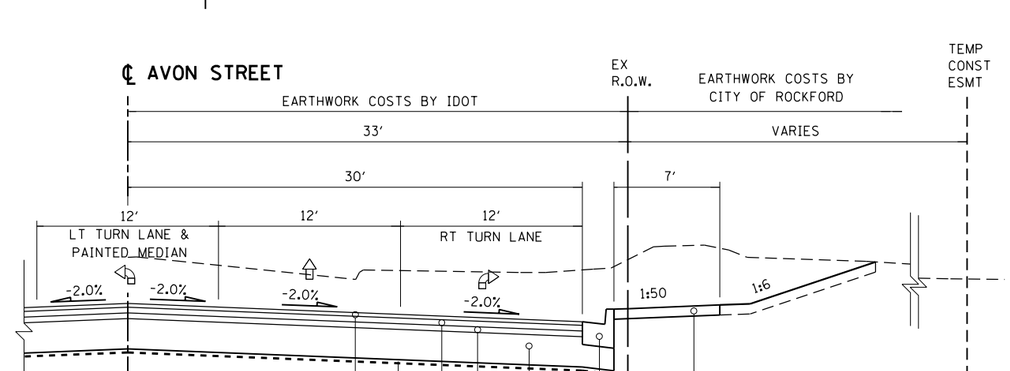

AVON STREET

RIGHT TURN LANE

PROPOSED LEGEND

1. HOT-MIX ASPHALT SURFACE COURSE, MIX "C", N50, SPECIAL 4" (2 LIFTS)
2. HOT-MIX ASPHALT SURFACE COURSE, MIX "C", N50, SPECIAL 1½"
3. AGGREGATE SUBGRADE IMPROVEMENT •
4. COMBINATION CONCRETE CURB AND GUTTER, TYPE B-6.18
5. PORTLAND CEMENT CONCRETE SIDEWALK, 5"
6. TOPSOIL AND SOD OR SEED (SALT TOLERANT), SEE LANDSCAPING PLANS
7. RETAINING WALL
8. GEOTECHNICAL REINFORCEMENT (SEE PLANS FOR LOCATIONS)
9. HOT-MIX ASPHALT BINDER COURSE , IL-19.0, N50 (2¼")

NOTES:

1. GUTTERS SHALL SLOPE IN THE SAME DIRECTION AS THE ADJACENT PAVEMENT.
2. 7′ WIDE SIDEWALK WHEN LOCATED AT BACK OF CURB

• SEE SCHEDULE FOR AGGREGATE SUB-GRADE IMPROVEMENT FOR THICKNESS

McDonough Associates Inc.
Engineers / Architects
130 East Randolph Street Chicago, Illinois 60601

FILE NAME = c:\pw_work\pwidot\dossdd\dms67949\D264750-sht-typical-(pgs12-21).dgn	USER NAME = dossdd	DESIGNED - BFH	REVISED -
		DRAWN - BFH	REVISED -
	PLOT SCALE = 40.0000 ' / in.	CHECKED - RCH	REVISED -
	PLOT DATE = Mon Dec 17 13:12:14 2012	DATE - $SUBDATE$	REVISED -

STATE OF ILLINOIS
DEPARTMENT OF TRANSPORTATION

TYPICAL SECTIONS
CENTRAL & AVON STREETS

SCALE: | SHEET NO. 10 OF 10 SHEETS | STA. | TO STA.

F.A.P RTE.	SECTION	COUNTY	TOTAL SHEETS	SHEET NO.
303	41R	WINNEBAGO	327	21
		CONTRACT NO. 64750		

FED. ROAD DIST. NO. 2 | ILLINOIS | FED. AID PROJECT

TYP-10