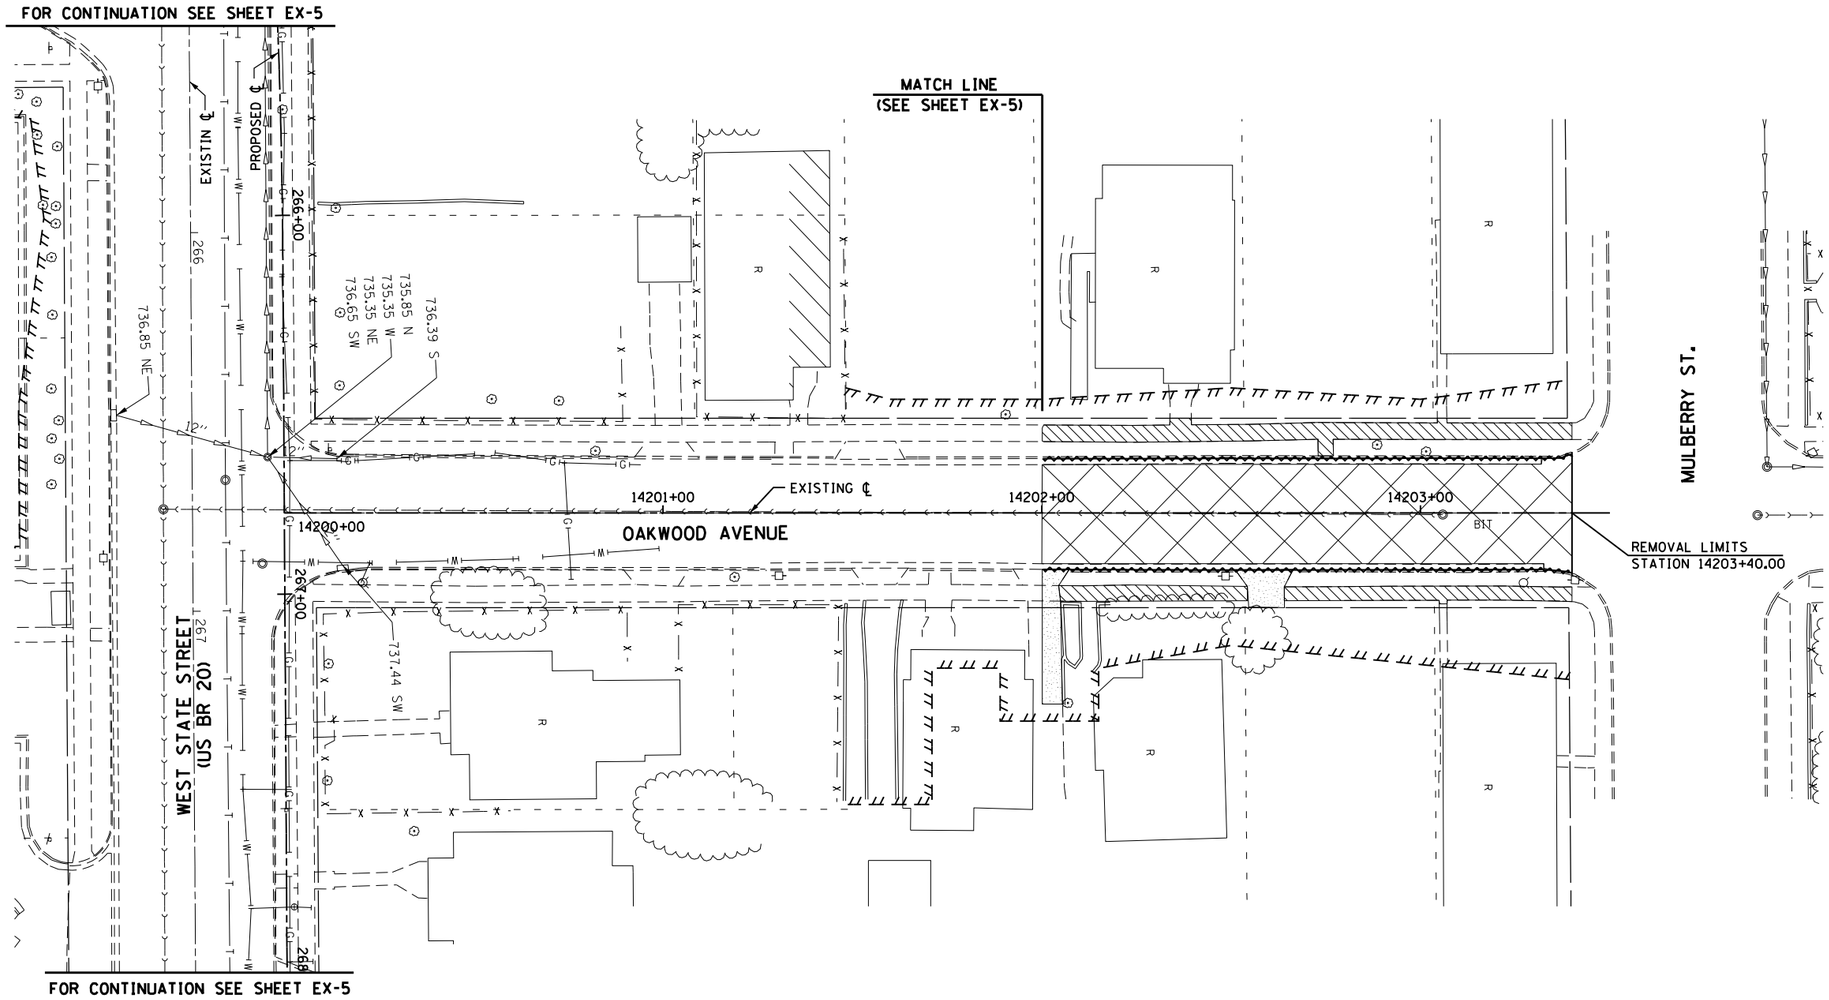

44000600 SIDEWALK REMOVAL

STA. 14202+00.15 TO 14203+40.00, LT - 646.1
STA. 14202+04.72 TO 14203.40.00, RT - 487.3
TOTAL - 1133.4 SQ FT

44000100 PAVEMENT REMOVAL

STA. 14202+00 TO 14203+40 - 410.7
TOTAL - 410.7 SQ YD

44000500 COMBINATION CURB AND GUTTER REMOVAL

STA. 14202+00.24 TO 14203+40.00, LT - 139.9'
STA. 14202+00.24 TO 14203+40.00, RT - 139.7'
TOTAL - 279.6'

NOTE:
SEE SHEET EX-1 FOR REMOVAL NOTES.

LEGEND

	TEMPORARY CONSTRUCTION EASEMENT	R	STRUCTURE TO BE REMOVED		SIDEWALK REMOVAL
	EXISTING R.O.W.	REC	STRUCTURE TO BE RECONSTRUCTED		CONCRETE REMOVAL
	PROPOSED R.O.W.		PAVEMENT REMOVAL		BITUMINOUS REMOVAL
— xxx — xxx —	STORM SEWER REMOVAL		DRIVEWAY PAVEMENT REMOVAL		BARRIER CURB REMOVAL
A	STRUCTURE TO BE ADJUSTED		COMBINATION CONCRETE CURB AND GUTTER REMOVAL		BUILDING TO BE REMOVED (BY OTHERS)

McDonough Associates Inc.
Engineers / Architects
130 East Randolph Street Chicago, Illinois 60601

FILE NAME = c:\pw_work\pwidot\dossdd\d0317613\D264750-sht-rem060.dgn	USER NAME = dossdd	DESIGNED - JWM	REVISED -
		DRAWN - JPF	REVISED -
	PLOT SCALE = 40.0000 ' / in.	CHECKED - RCH	REVISED -
	PLOT DATE = Mon Dec 17 13:33:49 2012	DATE - $SUBDATE$	REVISED -

STATE OF ILLINOIS
DEPARTMENT OF TRANSPORTATION

EXISTING REMOVAL PLAN
OAKWOOD AVENUE

SCALE: | SHEET NO. 13 OF 18 SHEETS | STA. 14202+00 TO STA. 14203+40

F.A.P RTE.	SECTION	COUNTY	TOTAL SHEETS	SHEET NO.
303	41R	WINNEBAGO	327	60
		CONTRACT NO. 64750		

FED. ROAD DIST. NO. 2 | ILLINOIS | FED. AID PROJECT