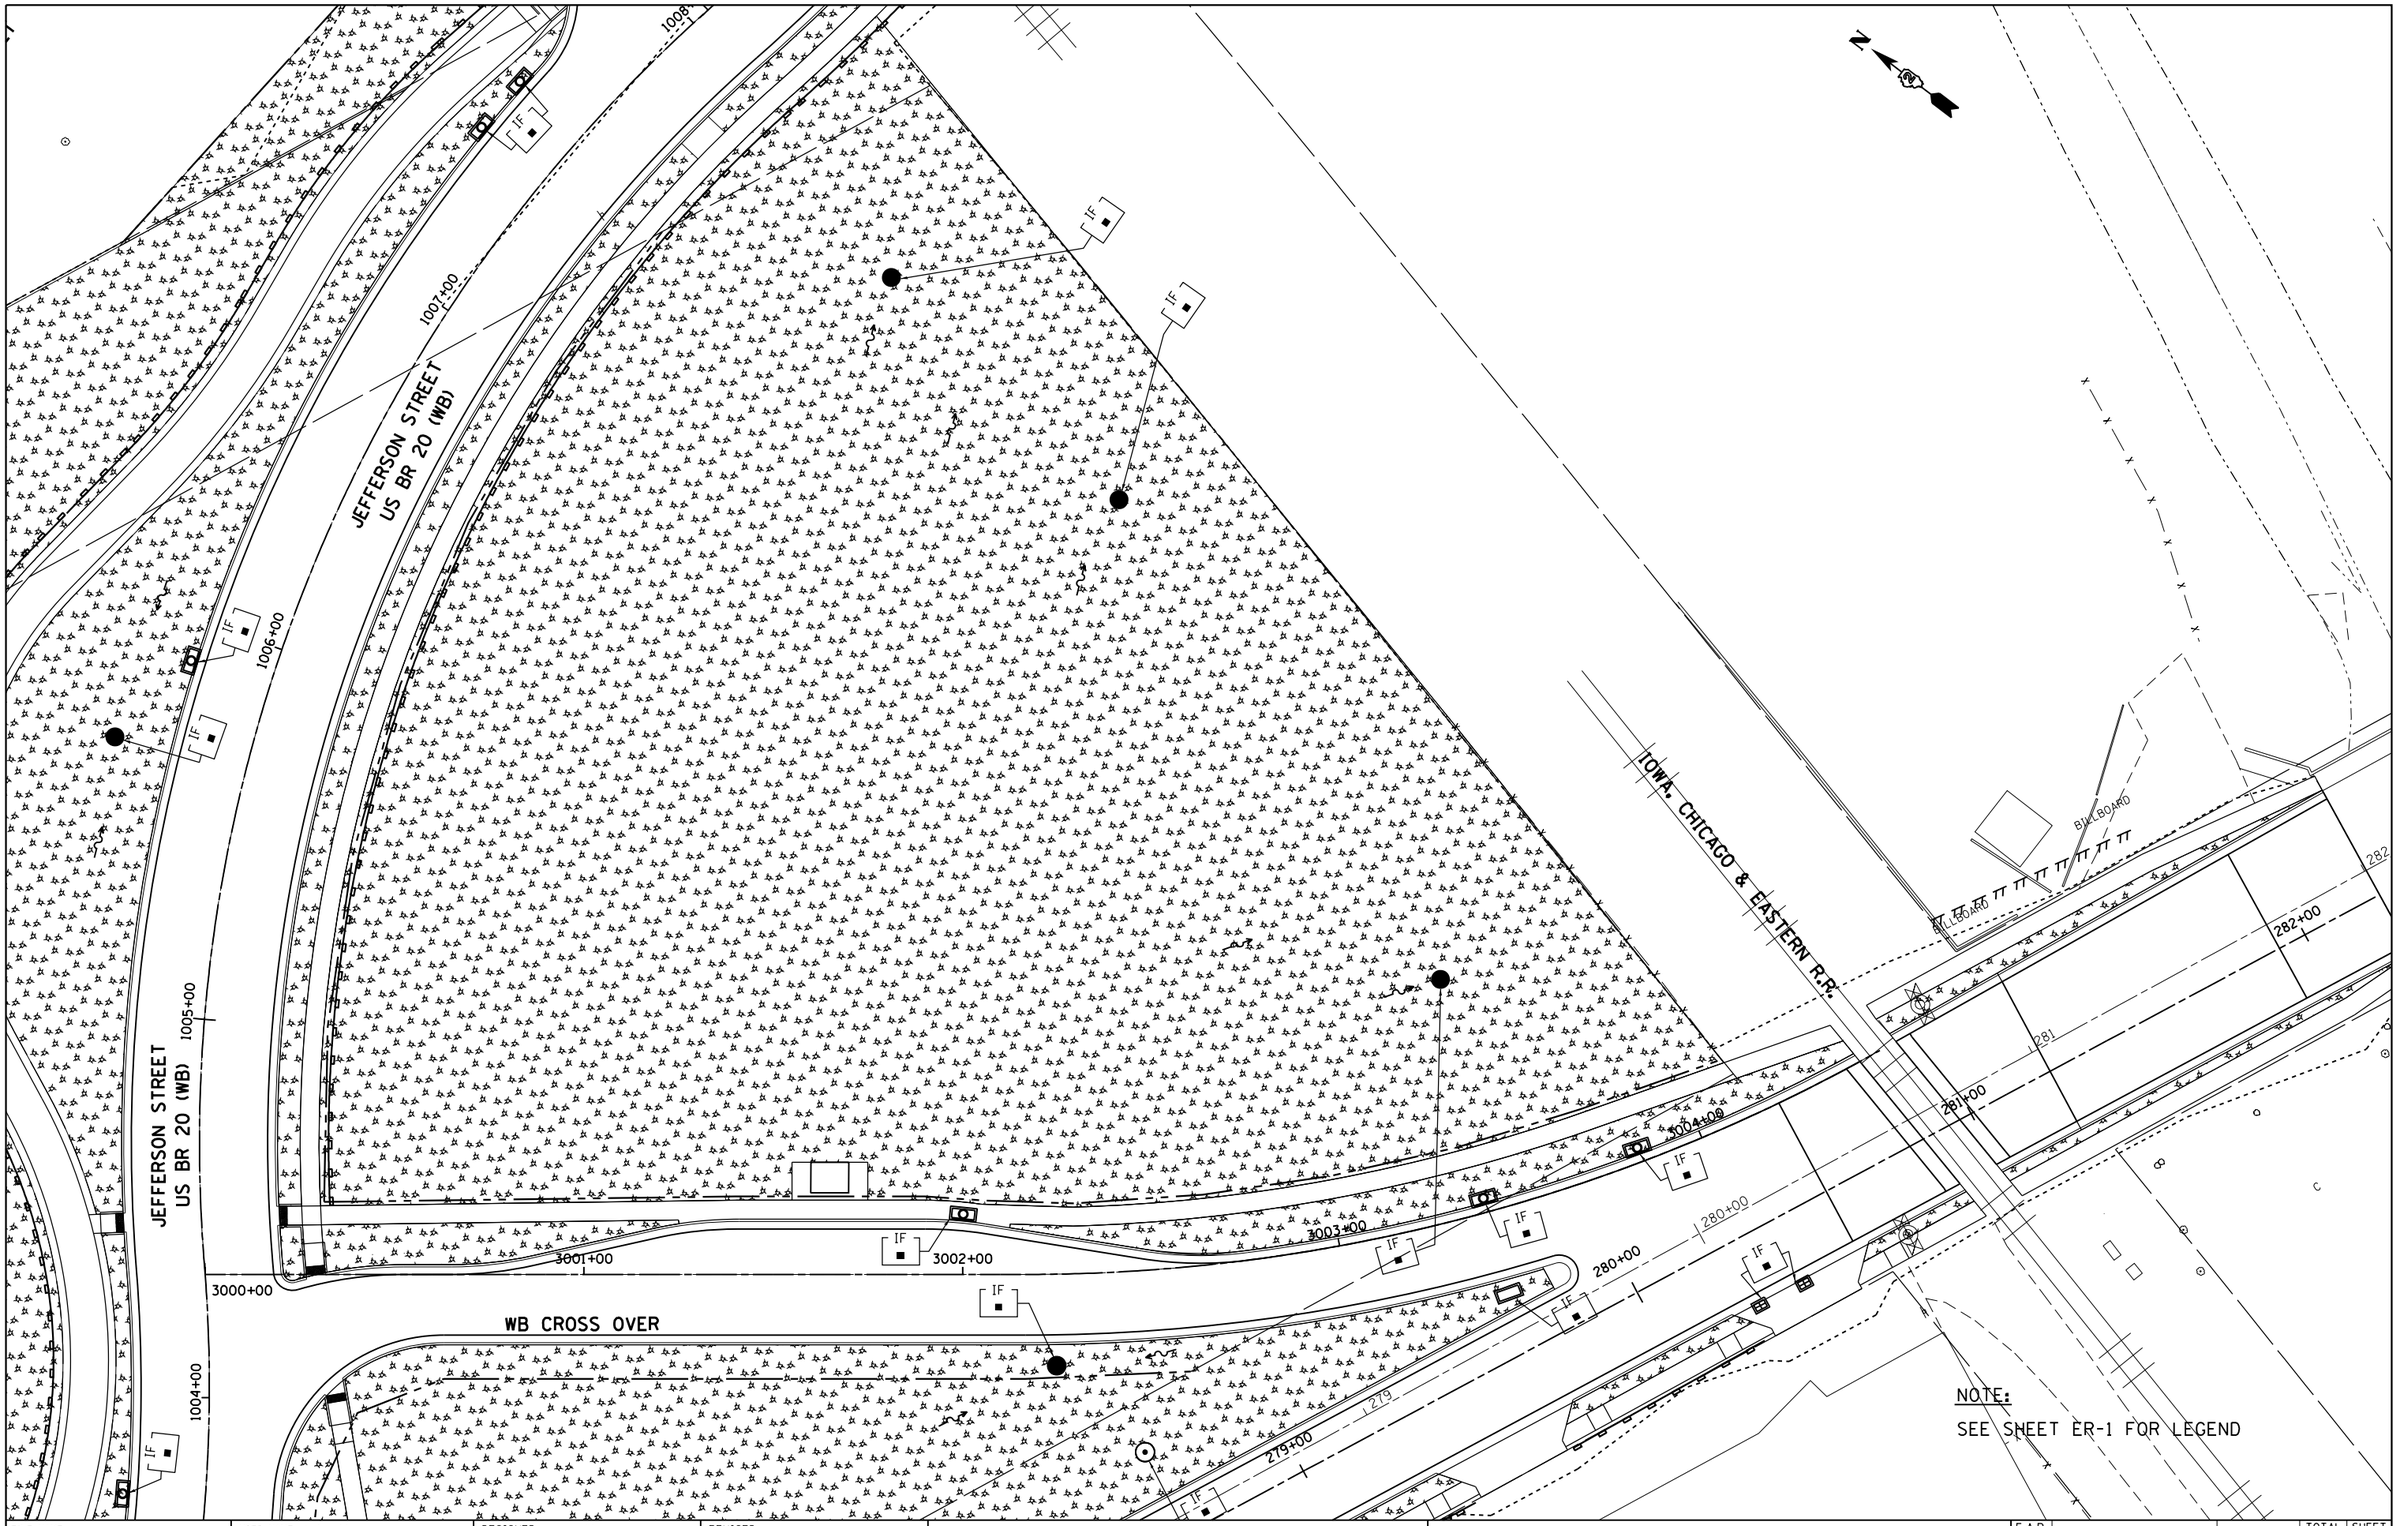

McDonough Associates Inc.
Engineers / Architects
130 East Randolph Street Chicago, Illinois 60601

FILE NAME = c:\pw_work\pwidot\dossdd\d0317618\D2647\0-sht-er-141.dgn	USER NAME = dossdd	DESIGNED - EJD	REVISED -
		DRAWN - EJD	REVISED -
PLOT SCALE = 40.0000 ' / in.		CHECKED - RCH	REVISED -
PLOT DATE = Mon Dec 17 14:32:39 2012		DATE - $SUBDATE$	REVISED -

STATE OF ILLINOIS
DEPARTMENT OF TRANSPORTATION

TEMPORARY EROSION AND SEDIMENT CONTROL PLAN
WB CROSS OVER

SCALE: | SHEET NO. 21 OF 24 SHEETS | STA. | TO STA.

F.A.P RTE.	SECTION	COUNTY	TOTAL SHEETS	SHEET NO.
303	41R	WINNEBAGO	327	141
		CONTRACT NO. 64750		
FED. ROAD DIST. NO. 2	ILLINOIS	FED. AID PROJECT		