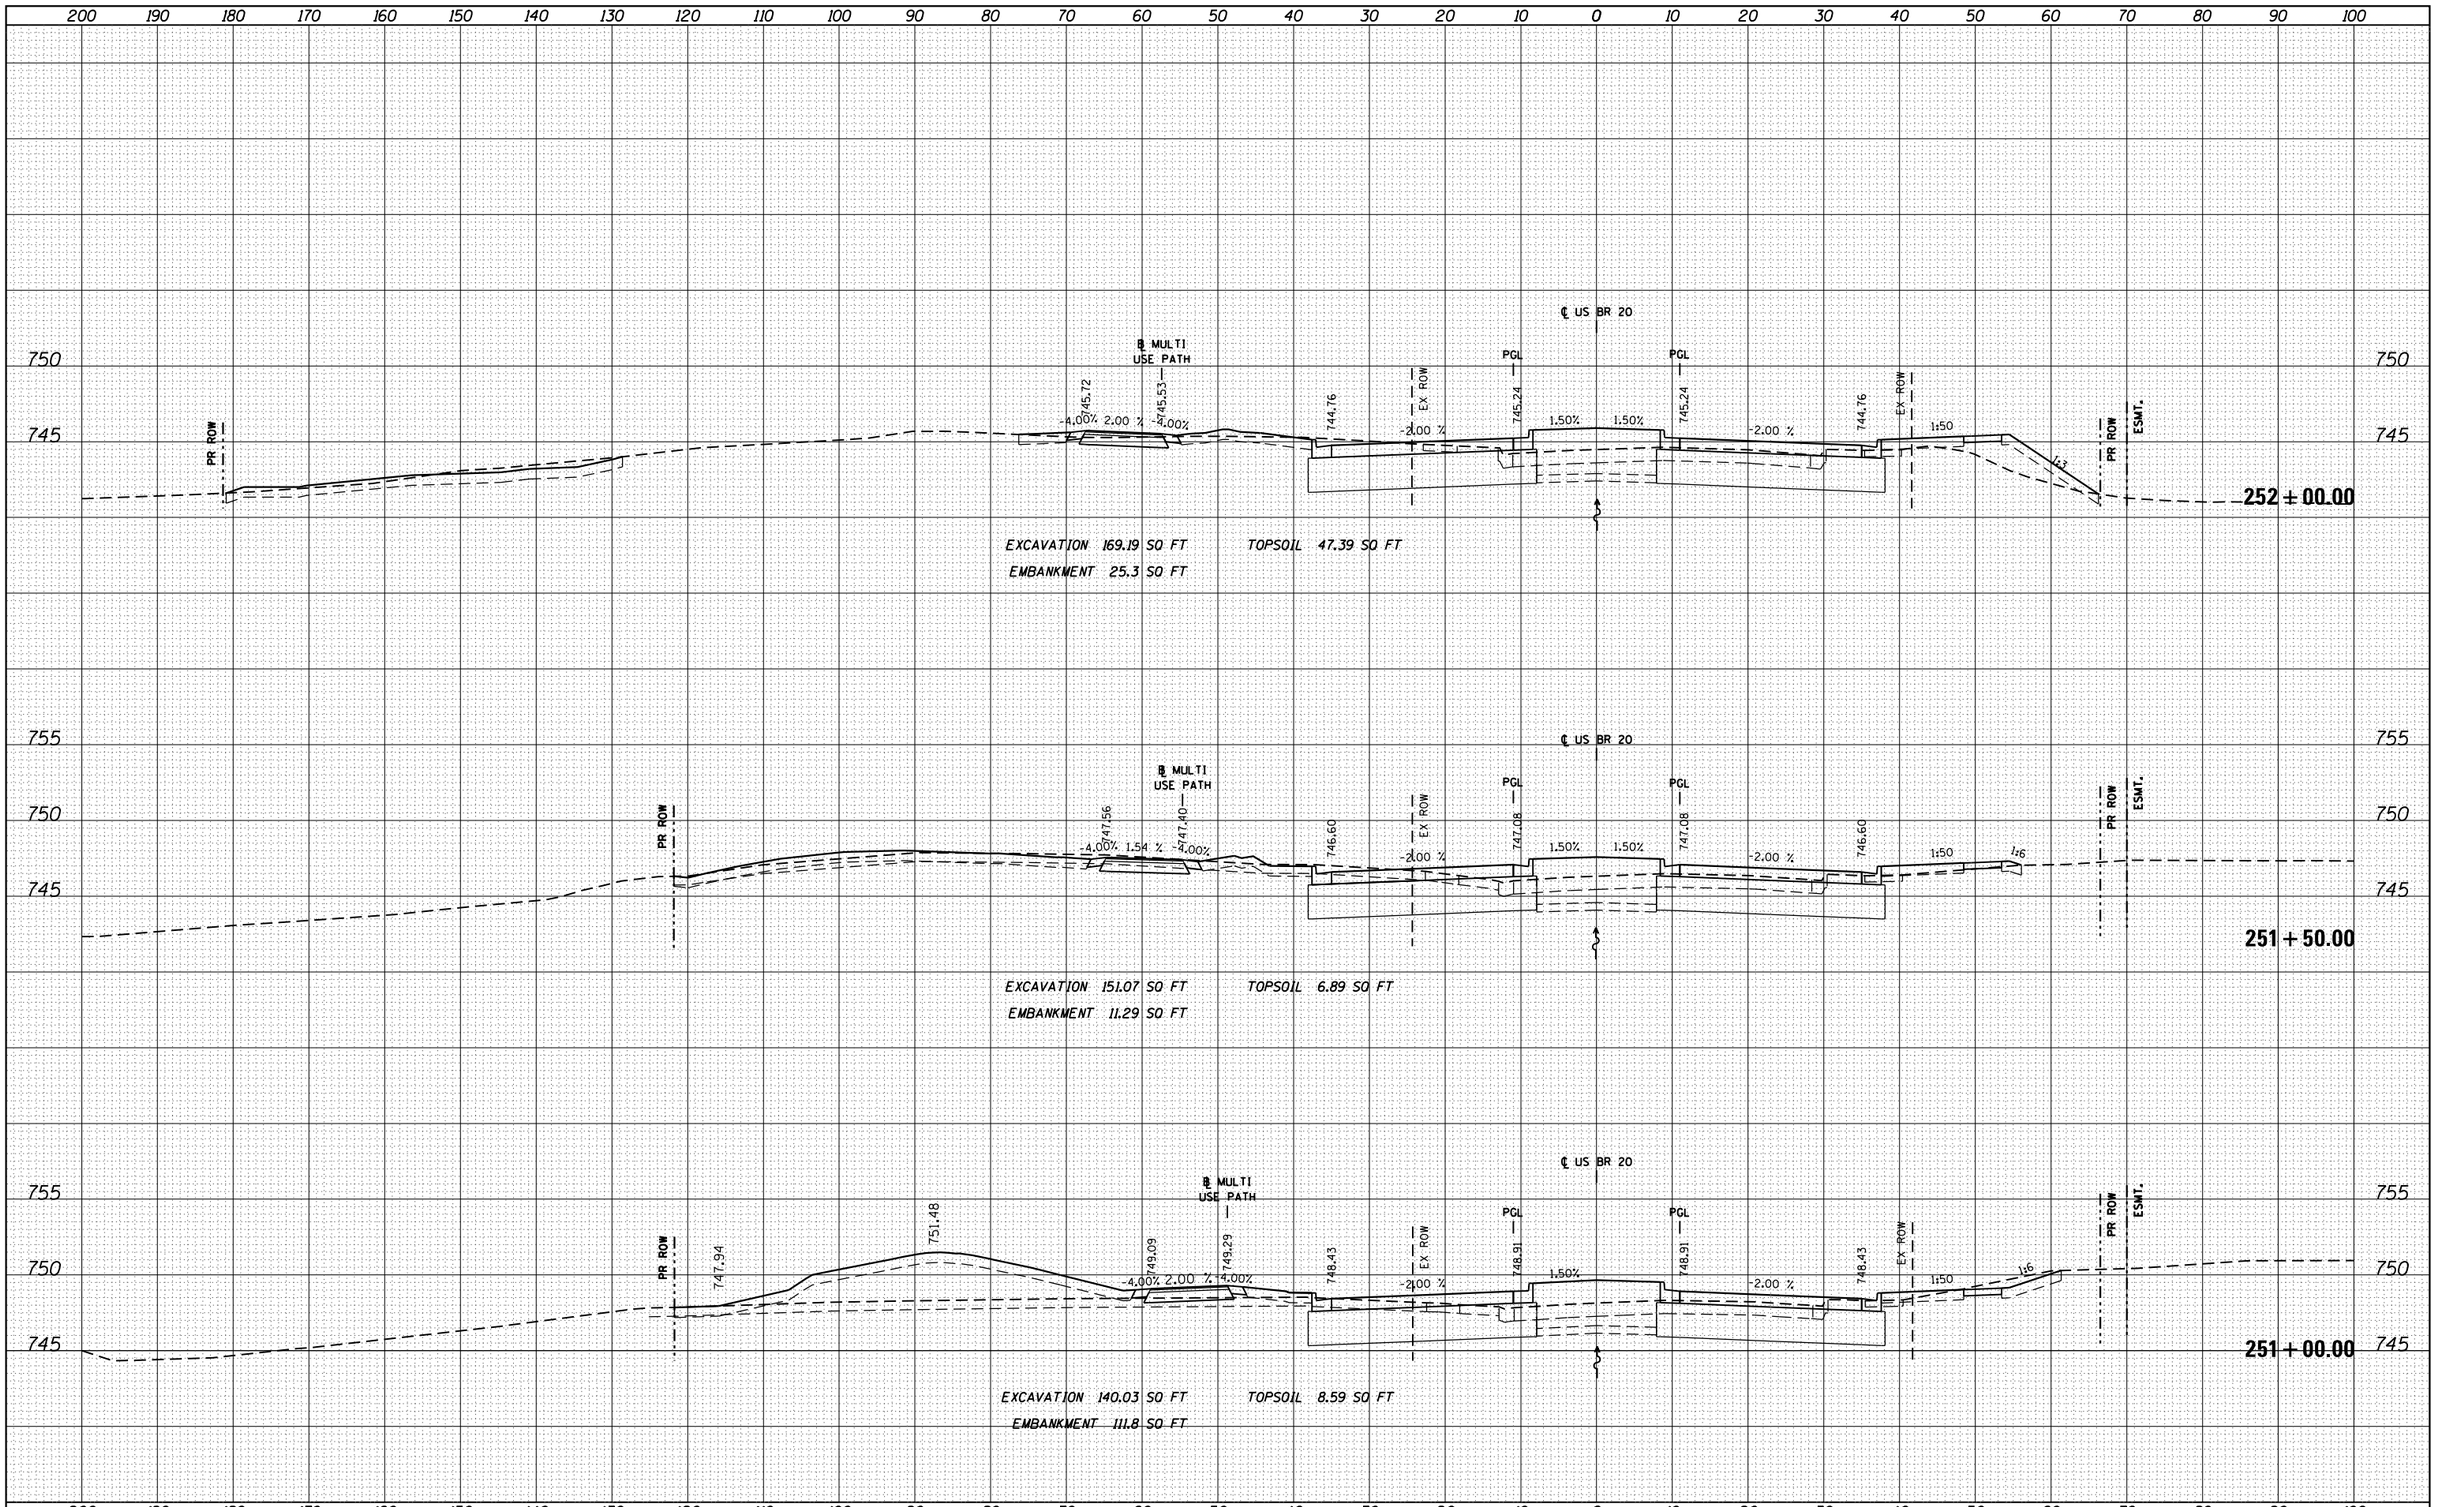

FINAL SURVEY	BY	DATE
SURVEYED		
PLOTTED		
TEMPLATE		
NOTE BOOK		
AREAS		
NO.	AREAS CHECKED	

ORIGINAL SURVEY	BY	DATE
SURVEYED		
PLOTTED		
TEMPLATE		
NOTE BOOK		
AREAS		
NO.	AREAS CHECKED	

McDonough Associates Inc.
Engineers / Architects
130 East Randolph Street Chicago, Illinois 60601

FILE NAME = c:\pw_work\pwidot\dossdd\d0317626\D264750-sht-ssht-(pg242-273).dgn	USER NAME = dossdd	DESIGNED - JWM	REVISED -
		DRAWN - JWM	REVISED -
	PLOT SCALE = 20.0000 ' / in.	CHECKED - RCH	REVISED -
	PLOT DATE = Mon Dec 17 16:49:56 2012	DATE - $SUBDATE$	REVISED -

STATE OF ILLINOIS
DEPARTMENT OF TRANSPORTATION

STATE (US BUS 20) CROSS SECTIONS

SCALE: 1"=10'H; 1"=5'V | SHEET NO. 9 OF SHEETS | STA. 251+00.00 TO STA. 252+00.00

F.A.P RTE.	SECTION	COUNTY	TOTAL SHEETS	SHEET NO.
303	41R	WINNEBAGO	327	250
		CONTRACT NO. 64750		
	ILLINOIS	FED. AID PROJECT		

XS-9