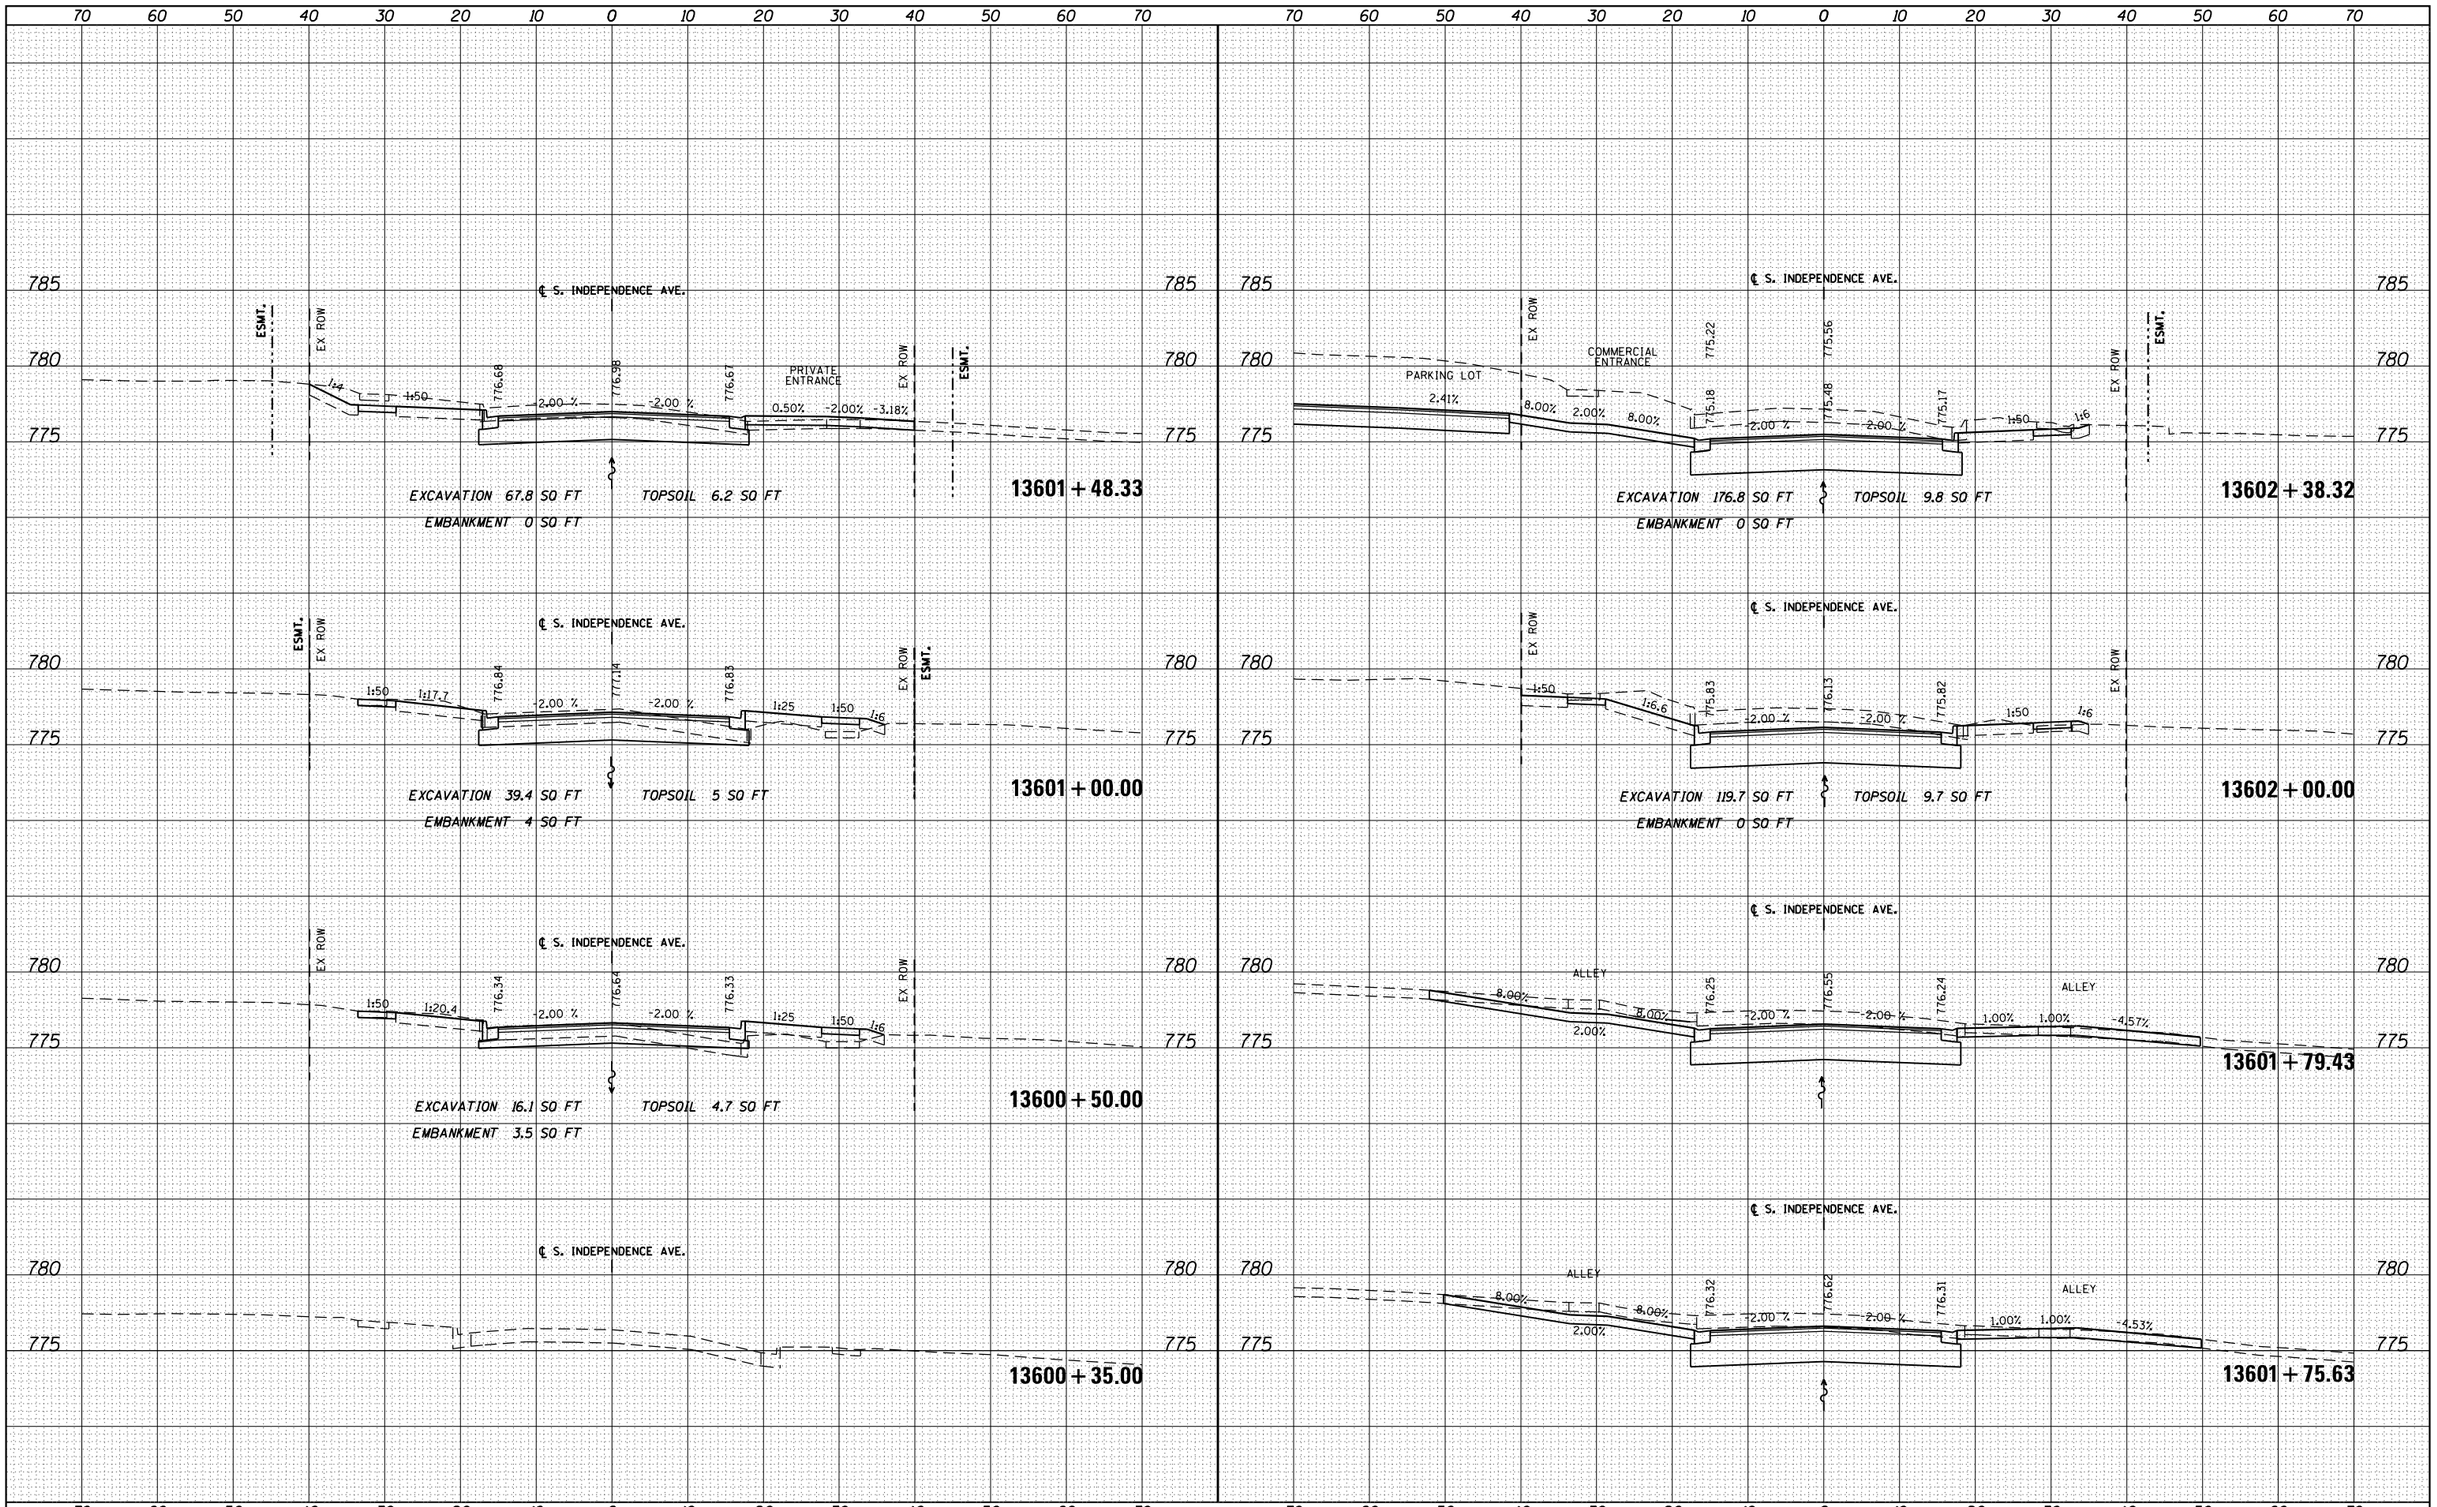

FINAL SURVEY — NOTE BOOK — NO. — BY — DATE
SURVEYED — PLOTTED — TEMPLATE — AREAS — AREAS CHECKED

ORIGINAL SURVEY — NOTE BOOK — NO. — BY — DATE
SURVEYED — PLOTTED — TEMPLATE — AREAS — AREAS CHECKED

McDonough Associates Inc.
Engineers / Architects
150 East Randolph Street Chicago, Illinois 60601

FILE NAME = c:\pw_work\pwidot\dossdd\d0317626\D264750-sht-ssht-fpg258-259l.dgn	USER NAME = dossdd	DESIGNED - JWM	REVISED -
		DRAWN - JWM	REVISED -
	PLOT SCALE = 20.0000 ' / in.	CHECKED - RCH	REVISED -
	PLOT DATE = Mon Dec 17 16:56:22 2012	DATE - $SUBDATE$	REVISED -

STATE OF ILLINOIS
DEPARTMENT OF TRANSPORTATION

SOUTH INDEPENDENCE AVENUE CROSS SECTIONS

SCALE:1"=10'H;1"=5'V | SHEET NO. OF SHEETS | STA. 13600+35.00 TO STA. 13602+48.32

F.A.P RTE.	SECTION	COUNTY	TOTAL SHEETS	SHEET NO.
303	41R	WINNEBGAO	327	279
		CONTRACT NO. 64750		
FED. ROAD DIST. NO. 2	ILLINOIS	FED. AID PROJECT		