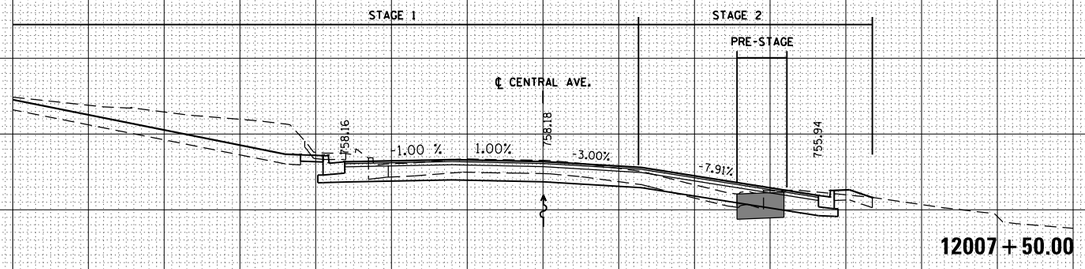

12007 + 50.00

PRE-STAGE EXCAVATION 6.6 SQ FT
TOPSOIL 0.2 SQ FT
EMBANKMENT 0.1 SQ FT

STAGE 1 EXCAVATION 81.5 SQ FT
TOPSOIL 14.9 SQ FT
EMBANKMENT 0 SQ FT

STAGE 2 EXCAVATION 10.5 SQ FT
TOPSOIL 3.8 SQ FT
EMBANKMENT 1.6 SQ FT

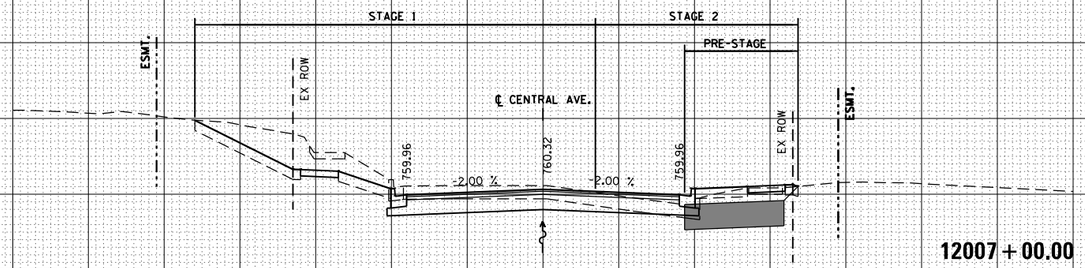

12007 + 00.00

PRE-STAGE EXCAVATION 24.8 SQ FT
TOPSOIL 2.8 SQ FT
EMBANKMENT 0.1 SQ FT

STAGE 1 EXCAVATION 61.3 SQ FT
TOPSOIL 7 SQ FT
EMBANKMENT 0 SQ FT

STAGE 2 EXCAVATION 2 SQ FT
TOPSOIL 0 SQ FT
EMBANKMENT 13.5 SQ FT

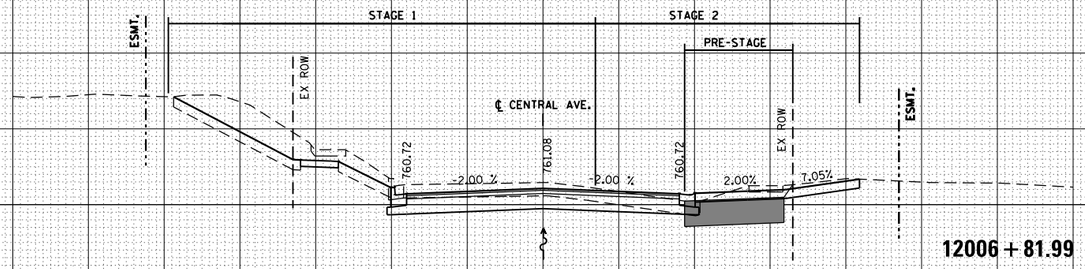

12006 + 81.99

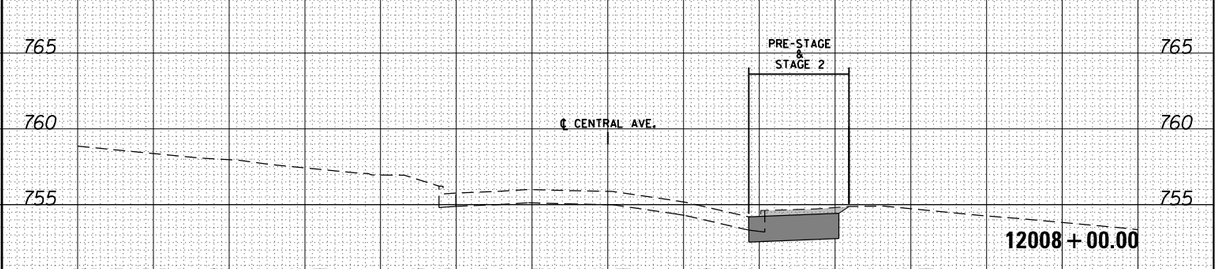

12008 + 00.00

PRE-STAGE EXCAVATION 21.6 SQ FT
TOPSOIL 0 SQ FT
EMBANKMENT 0 SQ FT

STAGE 1 EXCAVATION 0 SQ FT
TOPSOIL 0 SQ FT
EMBANKMENT 0 SQ FT

STAGE 2 EXCAVATION 2.9 SQ FT
TOPSOIL 1 SQ FT
EMBANKMENT 2.6 SQ FT

FINAL SURVEY | NOTE BOOK | NO. | BY | DATE
SURVEYED | PLOTTED | TEMPLATE | AREAS | AREAS CHECKED

ORIGINAL SURVEY | NOTE BOOK | NO. | BY | DATE
SURVEYED | PLOTTED | TEMPLATE | AREAS | AREAS CHECKED

McDonough Associates Inc.
Engineers/Architects
150 East Randolph Street Chicago, Illinois 60601

FILE NAME = c:\pw_work\pwidot\dossdd\d0317626\D264750-sht-ssht-(pg282-285).dgn	USER NAME = dossdd	DESIGNED - JWM	REVISED -
	PLOT SCALE = 20.0000 ' / in.	DRAWN - JWM	REVISED -
	PLOT DATE = Mon Dec 17 16:59:59 2012	CHECKED - RCH	REVISED -
		DATE - $SUBDATE$	REVISED -

STATE OF ILLINOIS
DEPARTMENT OF TRANSPORTATION

CENTRAL AVENUE CROSS SECTIONS

SCALE: 1"=10'H; 1"=5'V | SHEET NO. OF SHEETS | STA. 12006+81.99 TO STA. 12008+00.00

F.A.P RTE.	SECTION	COUNTY	TOTAL SHEETS	SHEET NO.
303	41R	WINNEBAGO	327	285
		CONTRACT NO. 64750		
FED. ROAD DIST. NO. 2	ILLINOIS	FED. AID PROJECT		