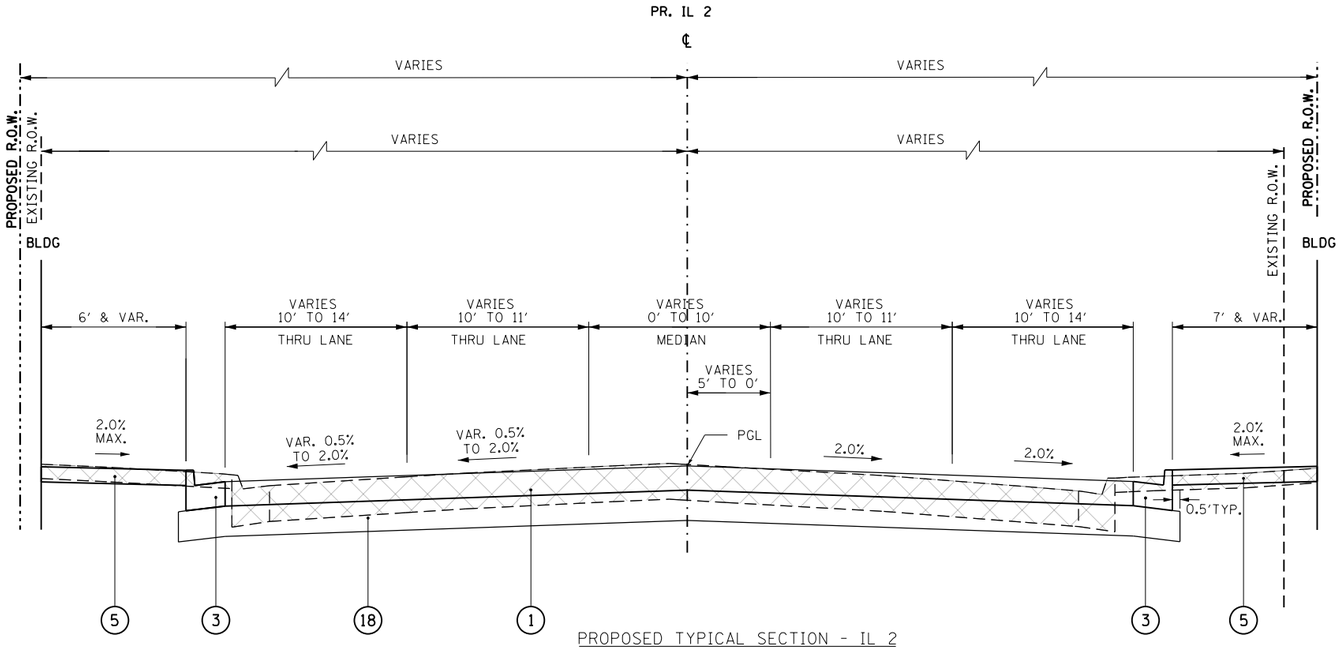

PROPOSED TYPICAL SECTION - IL 2

STA 413+27 TO STA 415+25

NOTE:
SEE LANDSCAPE PLANS FOR PCC ACCENT STRIP LOCATIONS

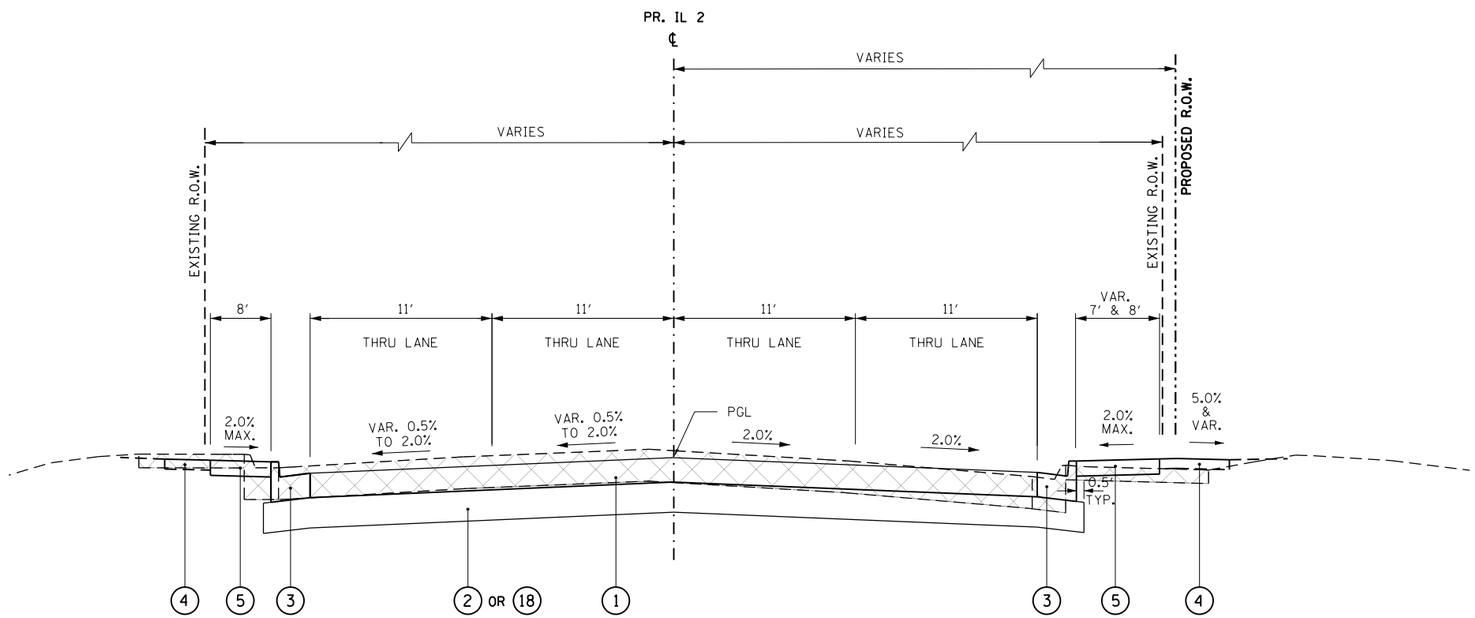

PROPOSED TYPICAL SECTION - IL 2

STA 415+25 TO STA 417+81
STA 418+06 TO STA 429+26

NOTE:
RR OMISSION FROM STA 417+87.86 TO STA 417+98.75
RR OMISSION FROM STA 429+33.01 TO STA 429+54.56

RR PLUG SHALL BE CONSTRUCTED WITH TWO 4" LIFTS AND ONE 2" LIFT.

AGGREGATE SUBGRADE IMPROVEMENT:
24" FROM STA 415+25 TO STA 416+00
12" FROM STA 416+00 TO STA 417+81
12" FROM STA 418+06 TO STA 429+30

GEOTECHNICAL REINFORCEMENT:
FROM STA 422+00 TO STA 429+30

LEGEND

1. PORTLAND CEMENT CONCRETE PAVEMENT, 9 1/2" (JOINTED)
2. AGGREGATE SUBGRADE IMPROVEMENT 12"
3. COMBINATION CONCRETE CURB AND GUTTER, TYPE B-6.24
4. TOPSOIL FURNISH AND PLACE, 6"
5. PORTLAND CEMENT CONCRETE SIDEWALK, 5"
6. EXISTING BIKE PATH
7. * COMBINATION CONCRETE CURB AND GUTTER, TYPE B-6.12
8. TOPSOIL FURNISH AND PLACE, SPECIAL
9. EXISTING BRICK WALL
10. EXISTING ORNAMENTAL FENCE
11. 1 1/2" HMA SURFACE COURSE MIX "C", N50
12. AGGREGATE SUBGRADE IMPROVEMENT
13. SEGMENTAL CONCRETE BLOCK WALL
14. CONCRETE MEDIAN SURFACE, 4 INCH
15. CORRUGATED MEDIAN
16. AGGREGATE SUBGRADE IMPROVEMENT 18"
17. PORTLAND CEMENT CONCRETE BASE COURSE WIDENING 10"
18. AGGREGATE SUBGRADE IMPROVEMENT 24"
19. AGGREGATE FILL
20. 2" HOT-MIX ASPHALT SURFACE COURSE IL-9.5FG N50
21. AGGREGATE BASE COURSE, TYPE B, 8"
22. COMBINATION CONCRETE CURB AND GUTTER, TYPE B-6.18
23. PIPE UNDERDRAINS 6"
24. 2" INCIDENTAL HOT-MIX ASPHALT SURFACING
25. HOT-MIX ASPHALT SURFACE REMOVAL, 2 1/2"
26. 1" LEVELING BINDER (MACHINE METHOD), N50

NOTE:
HMA MIXTURE APPLICATION RATE = 112 LBS/SQ YD/IN

* GUTTER FLAG REVERSE PITCHED TO 2% AWAY FROM MEDIAN

FILE NAME = $FILEL$	USER NAME = $USER$	DESIGNED -	REVISED -
		DRAWN -	REVISED -
	PLOT SCALE = $SCALE$	CHECKED -	REVISED -
	PLOT DATE = $DATE$	DATE -	REVISED -

STATE OF ILLINOIS
DEPARTMENT OF TRANSPORTATION

PROPOSED TYPICAL SECTIONS

SCALE: | SHEET NO. 11 OF 20 SHEETS | STA. | TO STA.

F.A.P. RTE.	SECTION	COUNTY	TOTAL SHEETS	SHEET NO.
742	(32, 33) R-1	WINNEBAGO	705	31

CONTRACT NO. 64821

ILLINOIS FED. AID PROJECT