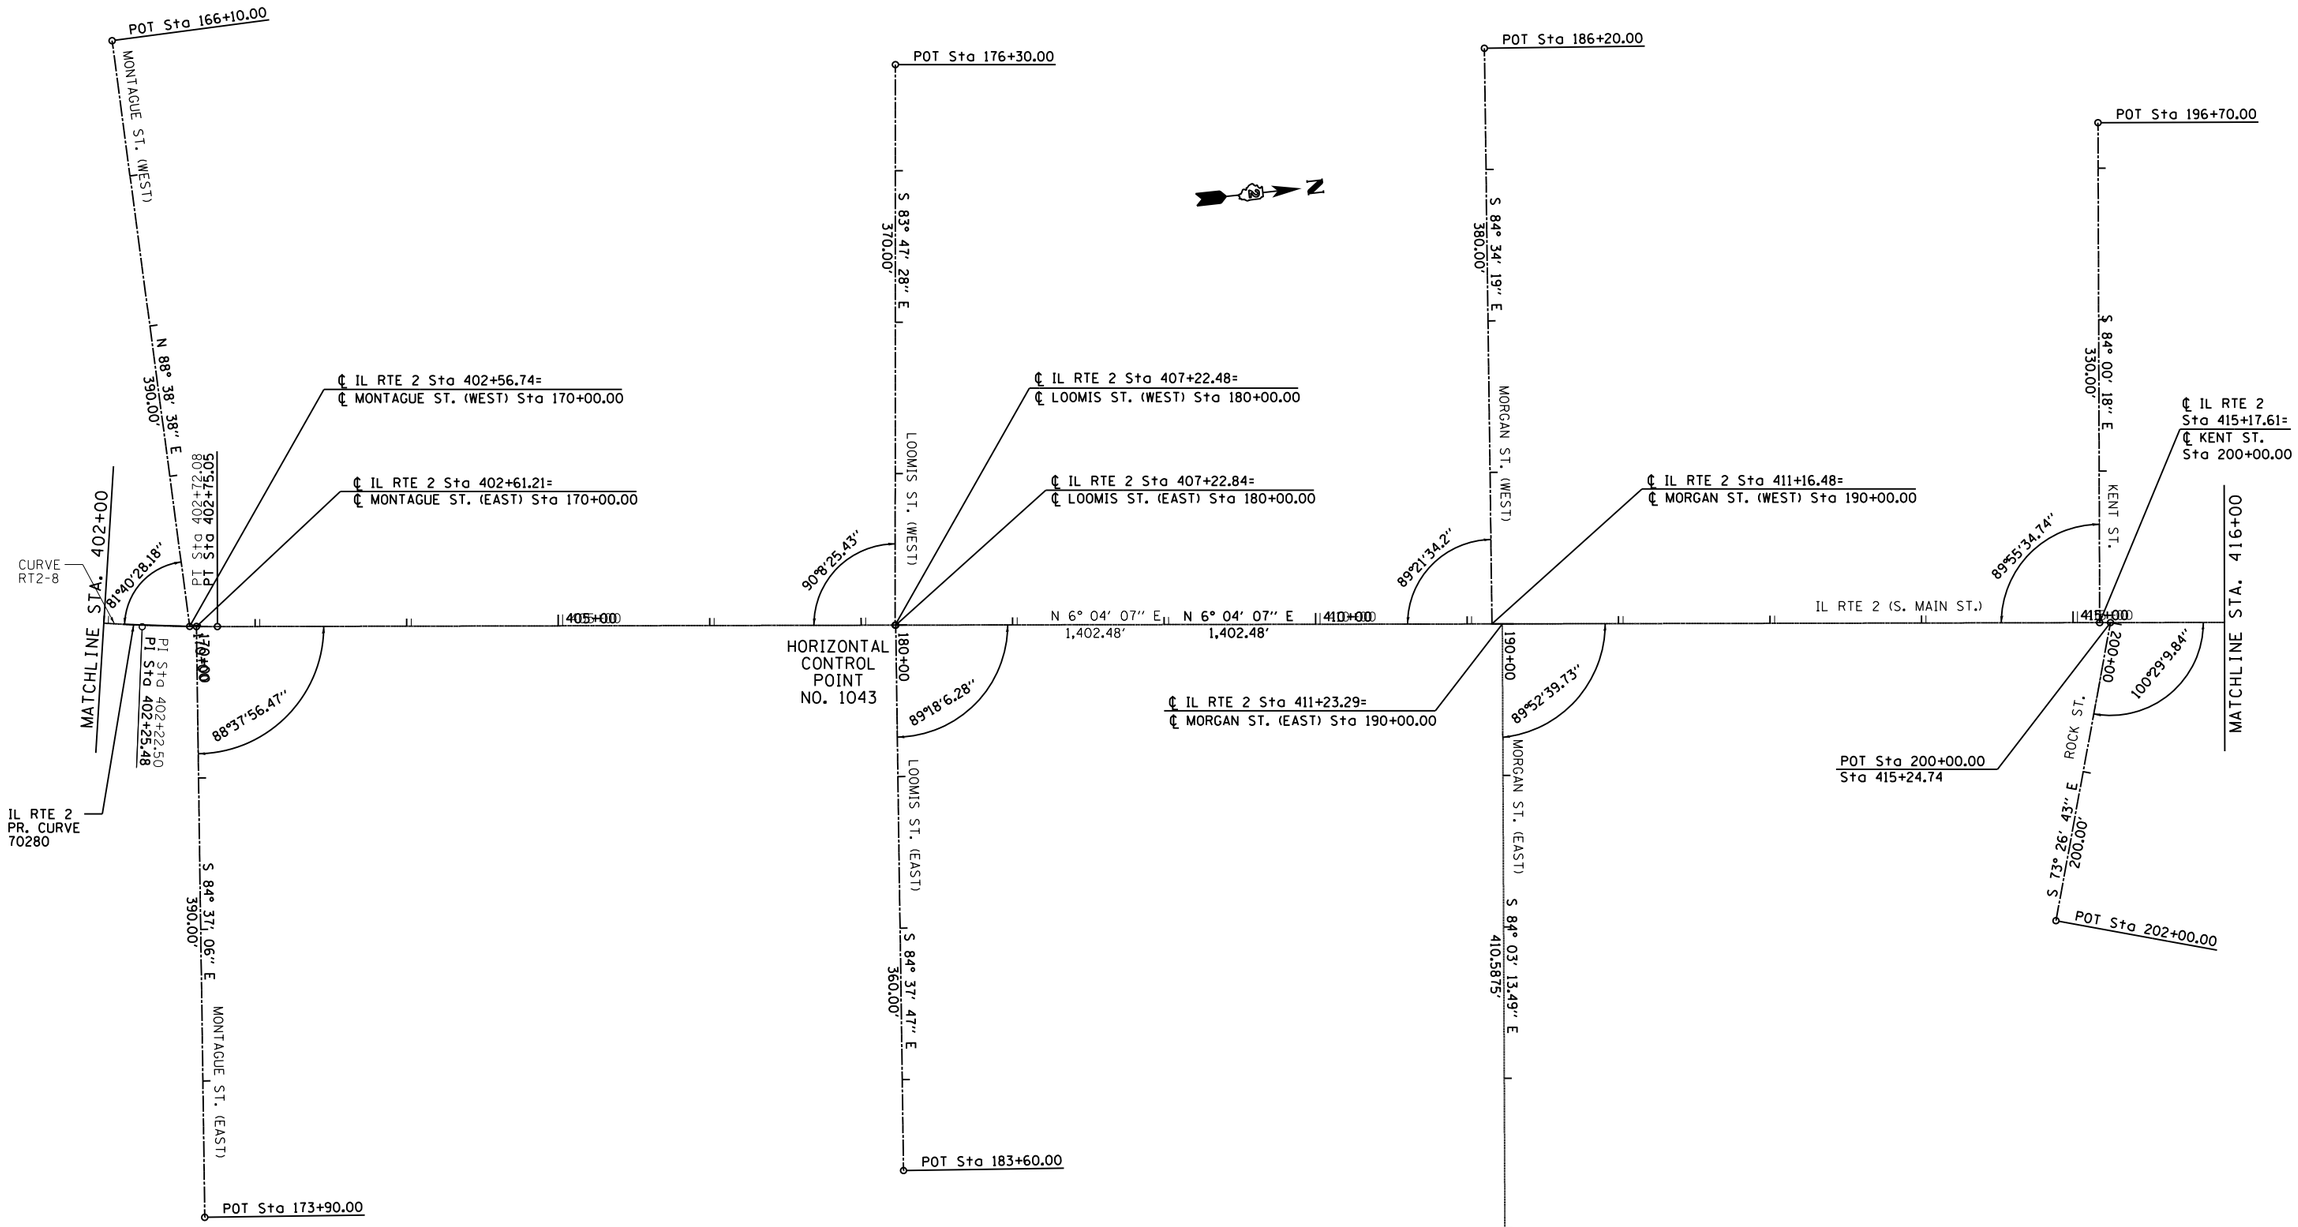

HORIZONTAL AND VERTICAL CONTROL NOTES:

SEE SHEETS 7-13 OF 19 SHEETS FOR ALIGNMENT DESCRIPTION.
SEE SHEETS 14-16 OF 19 SHEETS FOR HORIZONTAL CONTROL REFERENCE TIES DIAGRAMS.

FILE NAME = $FILEL$	USER NAME = $USER$	DESIGNED -	REVISED -	STATE OF ILLINOIS DEPARTMENT OF TRANSPORTATION	HORIZONTAL AND VERTICAL CONTROL		F.A.P. RTE.	SECTION	COUNTY	TOTAL SHEETS / SHEET NO.
		DRAWN -	REVISED -				742	(32, 33) R-1	WINNEBAGO	705 / 91
	PLOT SCALE = $SCALE$	CHECKED -	REVISED -						CONTRACT NO. 64821	
	PLOT DATE = $DATE$	DATE -	REVISED -		SCALE: 1:50	SHEET NO. 5 OF 19 SHEETS	STA. 402+00.00 TO STA. 416+00.00		ILLINOIS FED. AID PROJECT	