


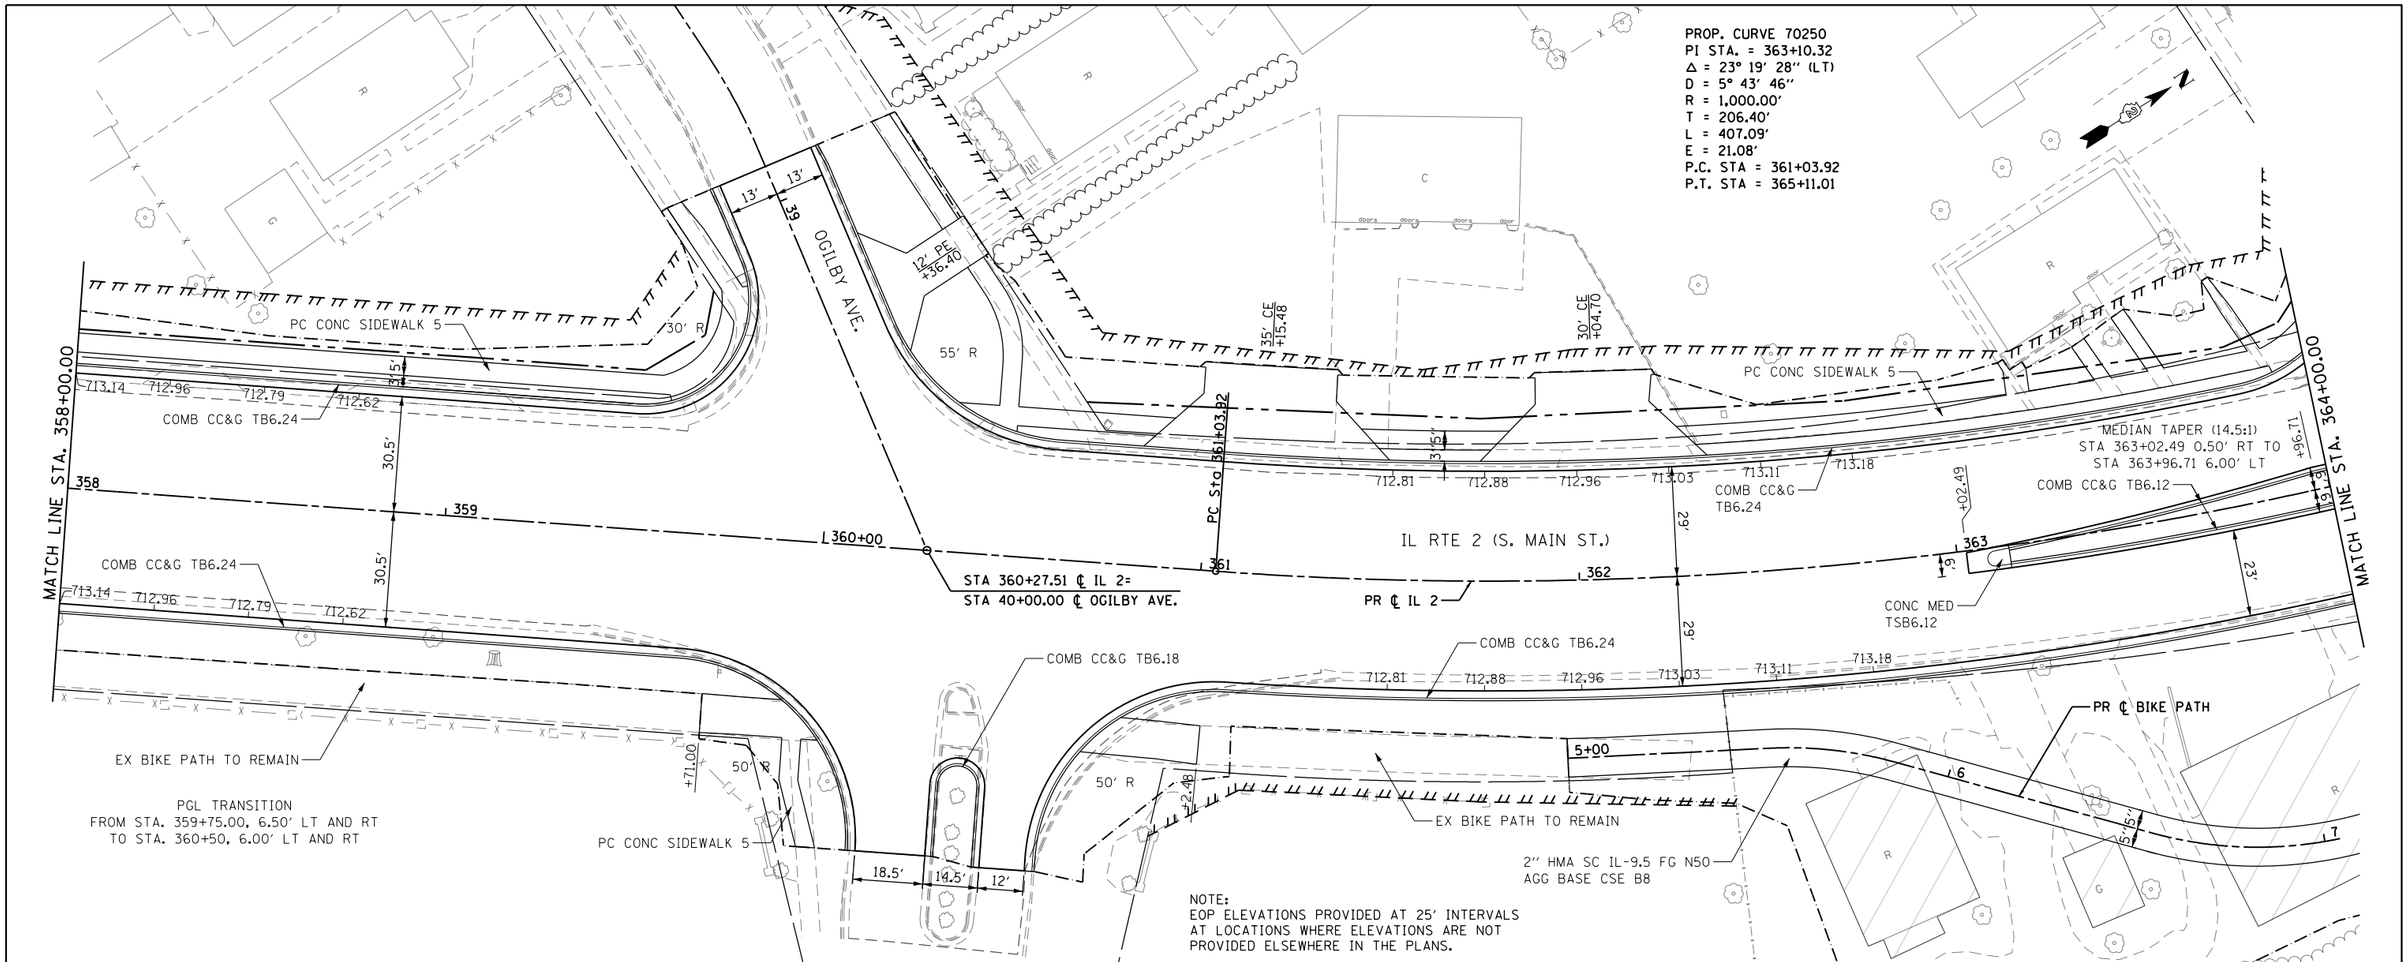


| | | | |
|---|---|---|---|
| FILE NAME = $FILEL$ | USER NAME = $USER$ | DESIGNED - | REVISED - |
| | | DRAWN - | REVISED - |
| | PLOT SCALE = $SCALE$ | CHECKED - | REVISED - |
| | PLOT DATE = $DATE$ | DATE - | REVISED - |

**STATE OF ILLINOIS**
**DEPARTMENT OF TRANSPORTATION**

**IL RTE 2 PLAN & PROFILE**

SCALE: 1:20 | SHEET NO. 4 OF 49 SHEETS | STA. 358+00 TO STA. 364+00
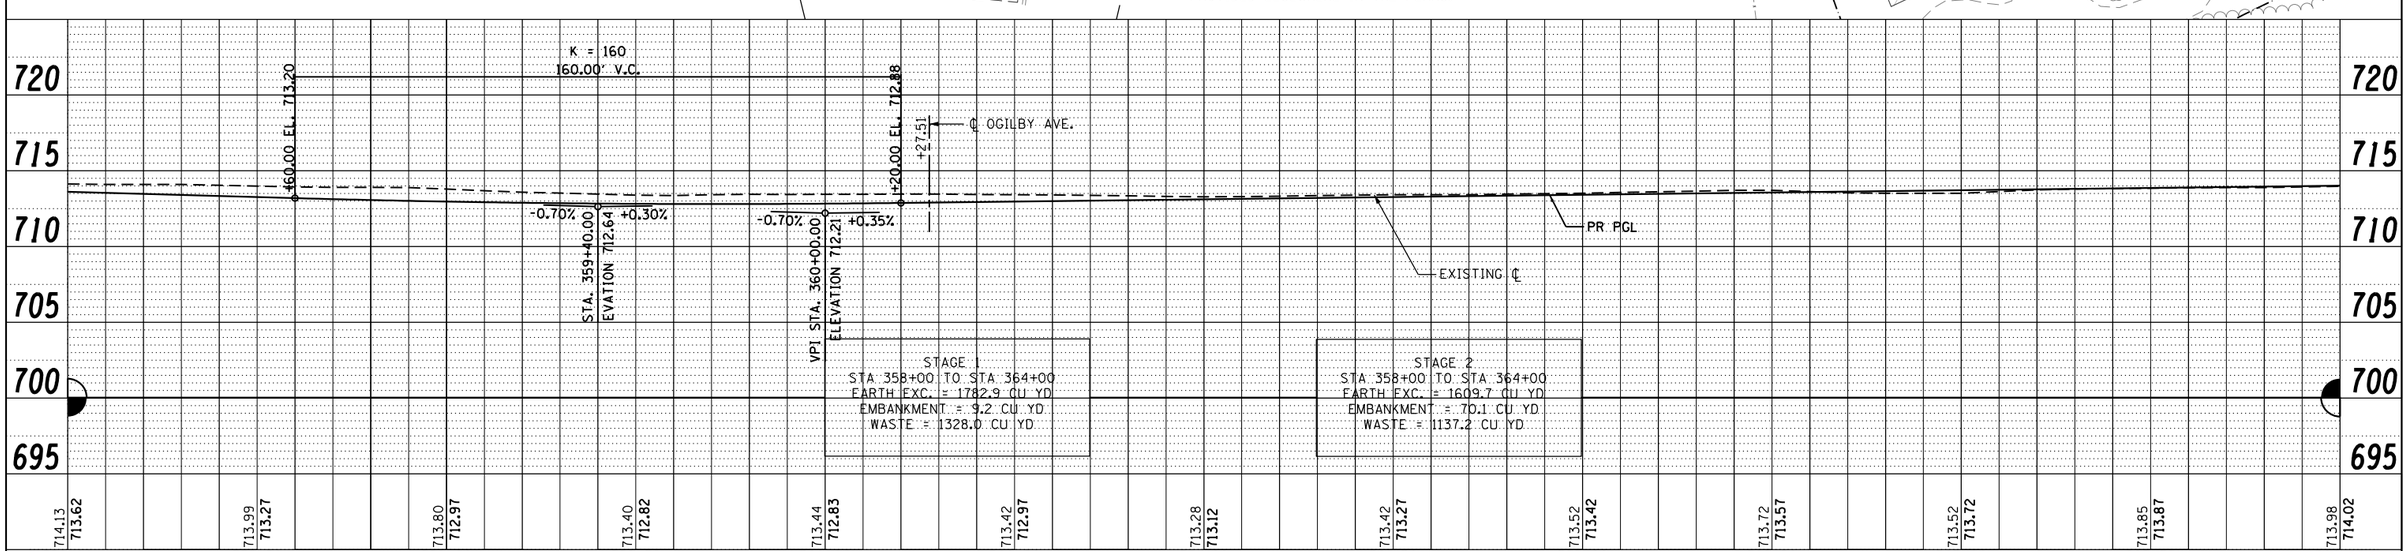
| F.A.P. RTE. | SECTION | COUNTY | TOTAL SHEETS | SHEET NO. |
|---|---|---|---|---|
| 742 | (32, 33) R-1 | WINNEBAGO | 705 | 109 |

CONTRACT NO. 64821

ILLINOIS FED. AID PROJECT