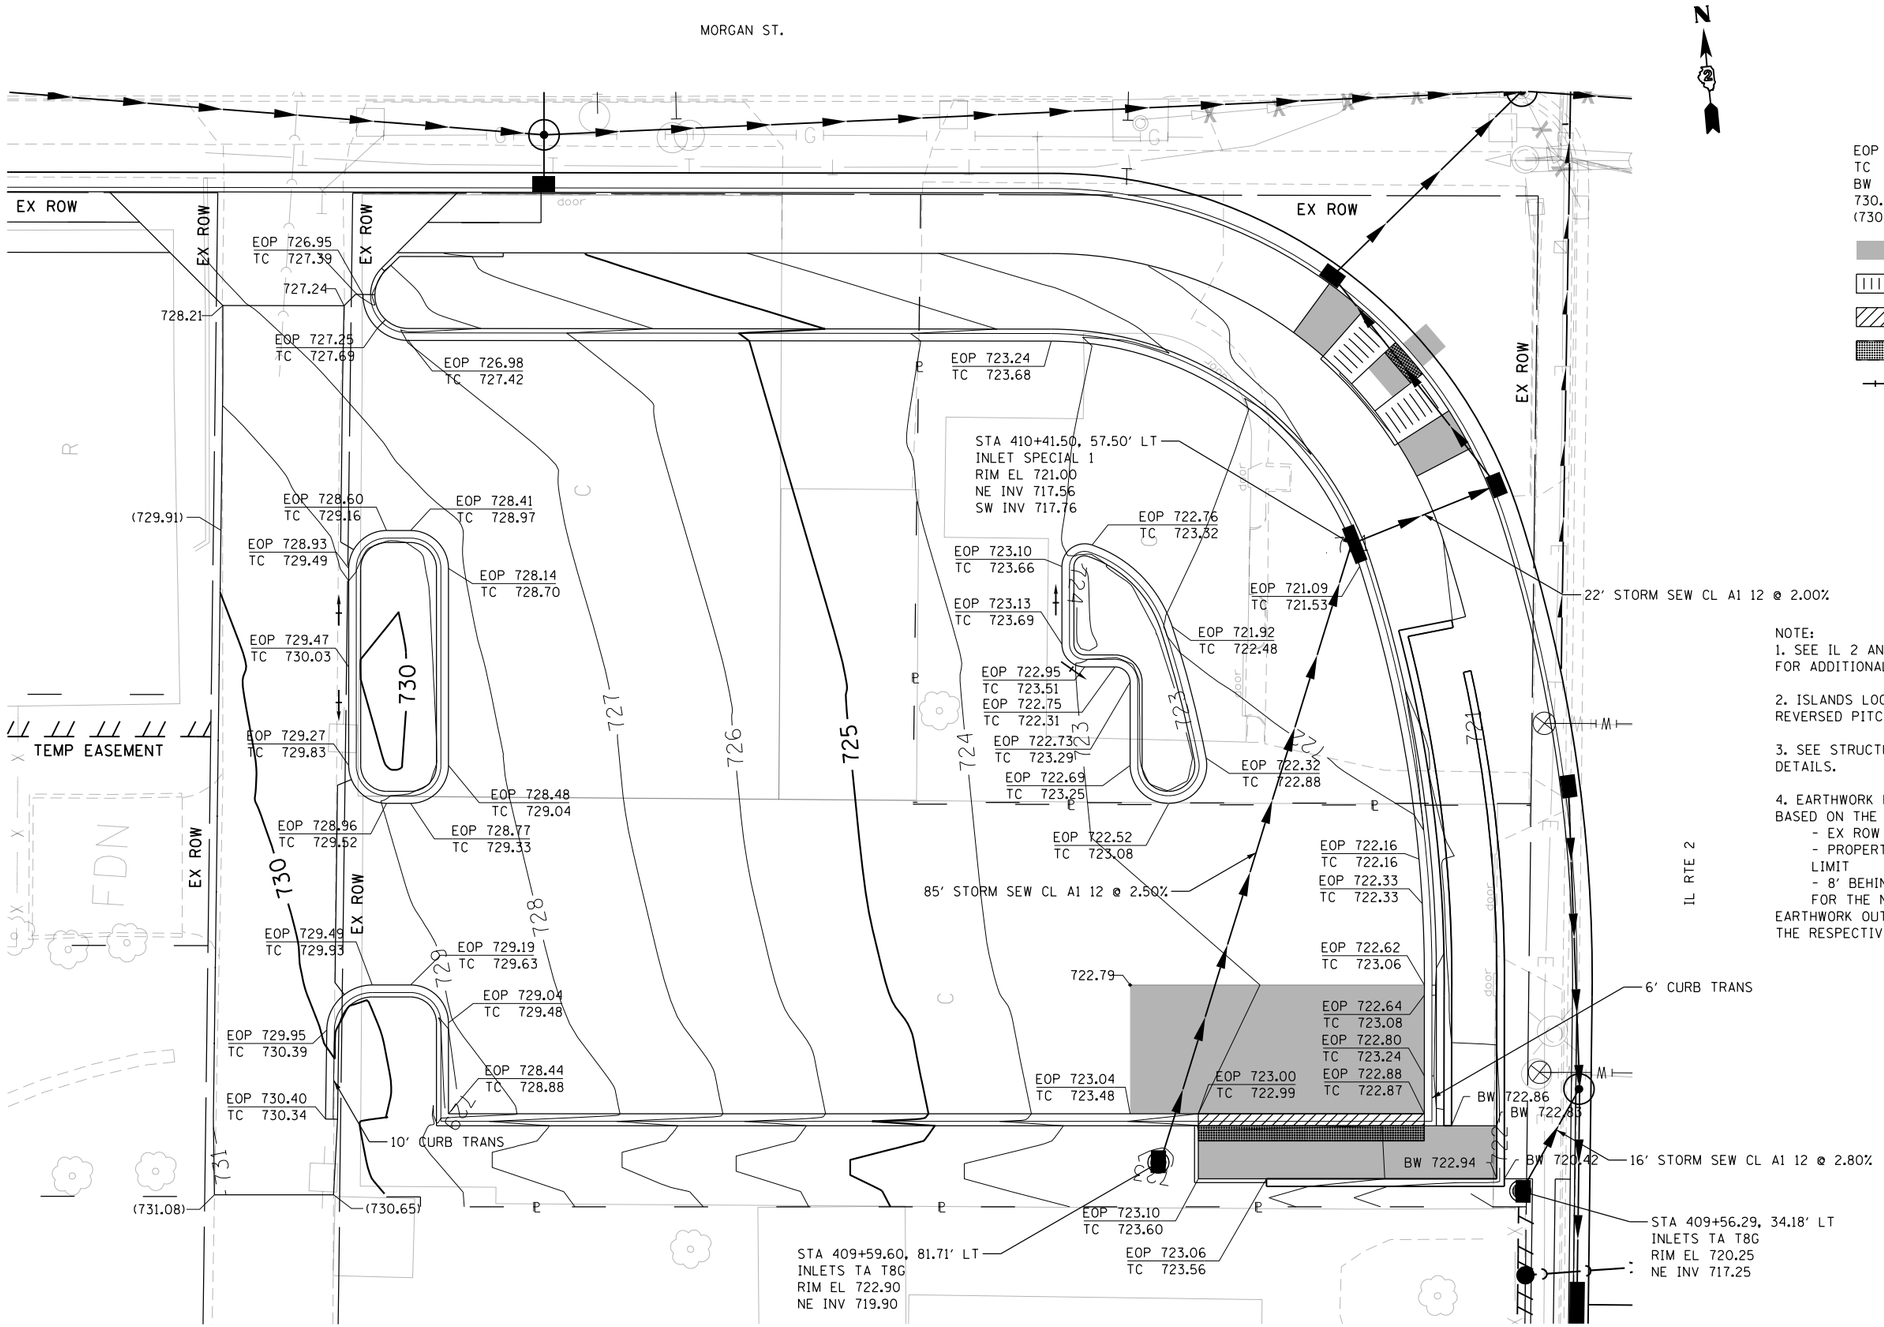

LEGEND

EOP	-	EDGE OF PAVEMENT ELEVATION
TC	-	TOP OF CURB ELEVATION
BW	-	BOTTOM OF WALL ELEVATION
730.00	-	SPOT ELEVATION
(730.00)	-	EXISTING ELEVATION TO BE MATCHED
	-	LEVEL LANDING
	-	RAMP
	-	DEPRESSED CURB
	-	DETECTABLE WARNING
	-	DRAINAGE FLOW

NOTE:
1. SEE IL 2 AND MORGAN ST DRAINAGE & UTILITY SHEETS FOR ADDITIONAL PROPOSED STORM SEWER INFORMATION.

2. ISLANDS LOCATED WITHIN THE PARKING LOT SHALL HAVE REVERSED PITCHED GUTTERS.

3. SEE STRUCTURE PLANS FOR RETAINING WALL AND HANDRAIL DETAILS.

4. EARTHWORK FOR THE PARKING LOT HAS BEEN DETERMINED BASED ON THE FOLLOWING LIMITS:
- EX ROW LOCATED WEST OF ALLEY FOR WESTERN LIMIT
- PROPERTY LINE SOUTH OF PARKING LOT FOR SOUTHERN LIMIT
- 8' BEHIND BACK OF PROPOSED ROADWAY CURB AND GUTTER FOR THE NORTH AND EAST LIMIT

EARTHWORK OUTSIDE OF THESE LIMITS SHALL BE INCLUDED WITH THE RESPECTIVE ROADWAY EARTHWORK CALCULATIONS.

FILE NAME = $FILEL$	USER NAME = $USER$	DESIGNED -	REVISED -
		DRAWN -	REVISED -
	PLOT SCALE = $SCALE$	CHECKED -	REVISED -
	PLOT DATE = $DATE$	DATE -	REVISED -

STATE OF ILLINOIS
DEPARTMENT OF TRANSPORTATION

PARKING LOT - GRADING AND DRAINAGE

SCALE: 1:10 | SHEET NO. 3 OF 3 SHEETS | STA. TO STA.

F.A.P. RTE.	SECTION	COUNTY	TOTAL SHEETS	SHEET NO.
742	(32,33) R-1	WINNEBAGO	705	157

CONTRACT NO. 64821

ILLINOIS FED. AID PROJECT